DATE$$$	TIME$$$	PRF	DGN	STATE	PROJECT NUMBER	SHEET NO.	TOTAL SHEETS
$USER$		$$PENTABLE$$		GA	NH000-0085-02(153)	210	216

COSTING PLANS FOR DESIGN-BUILD

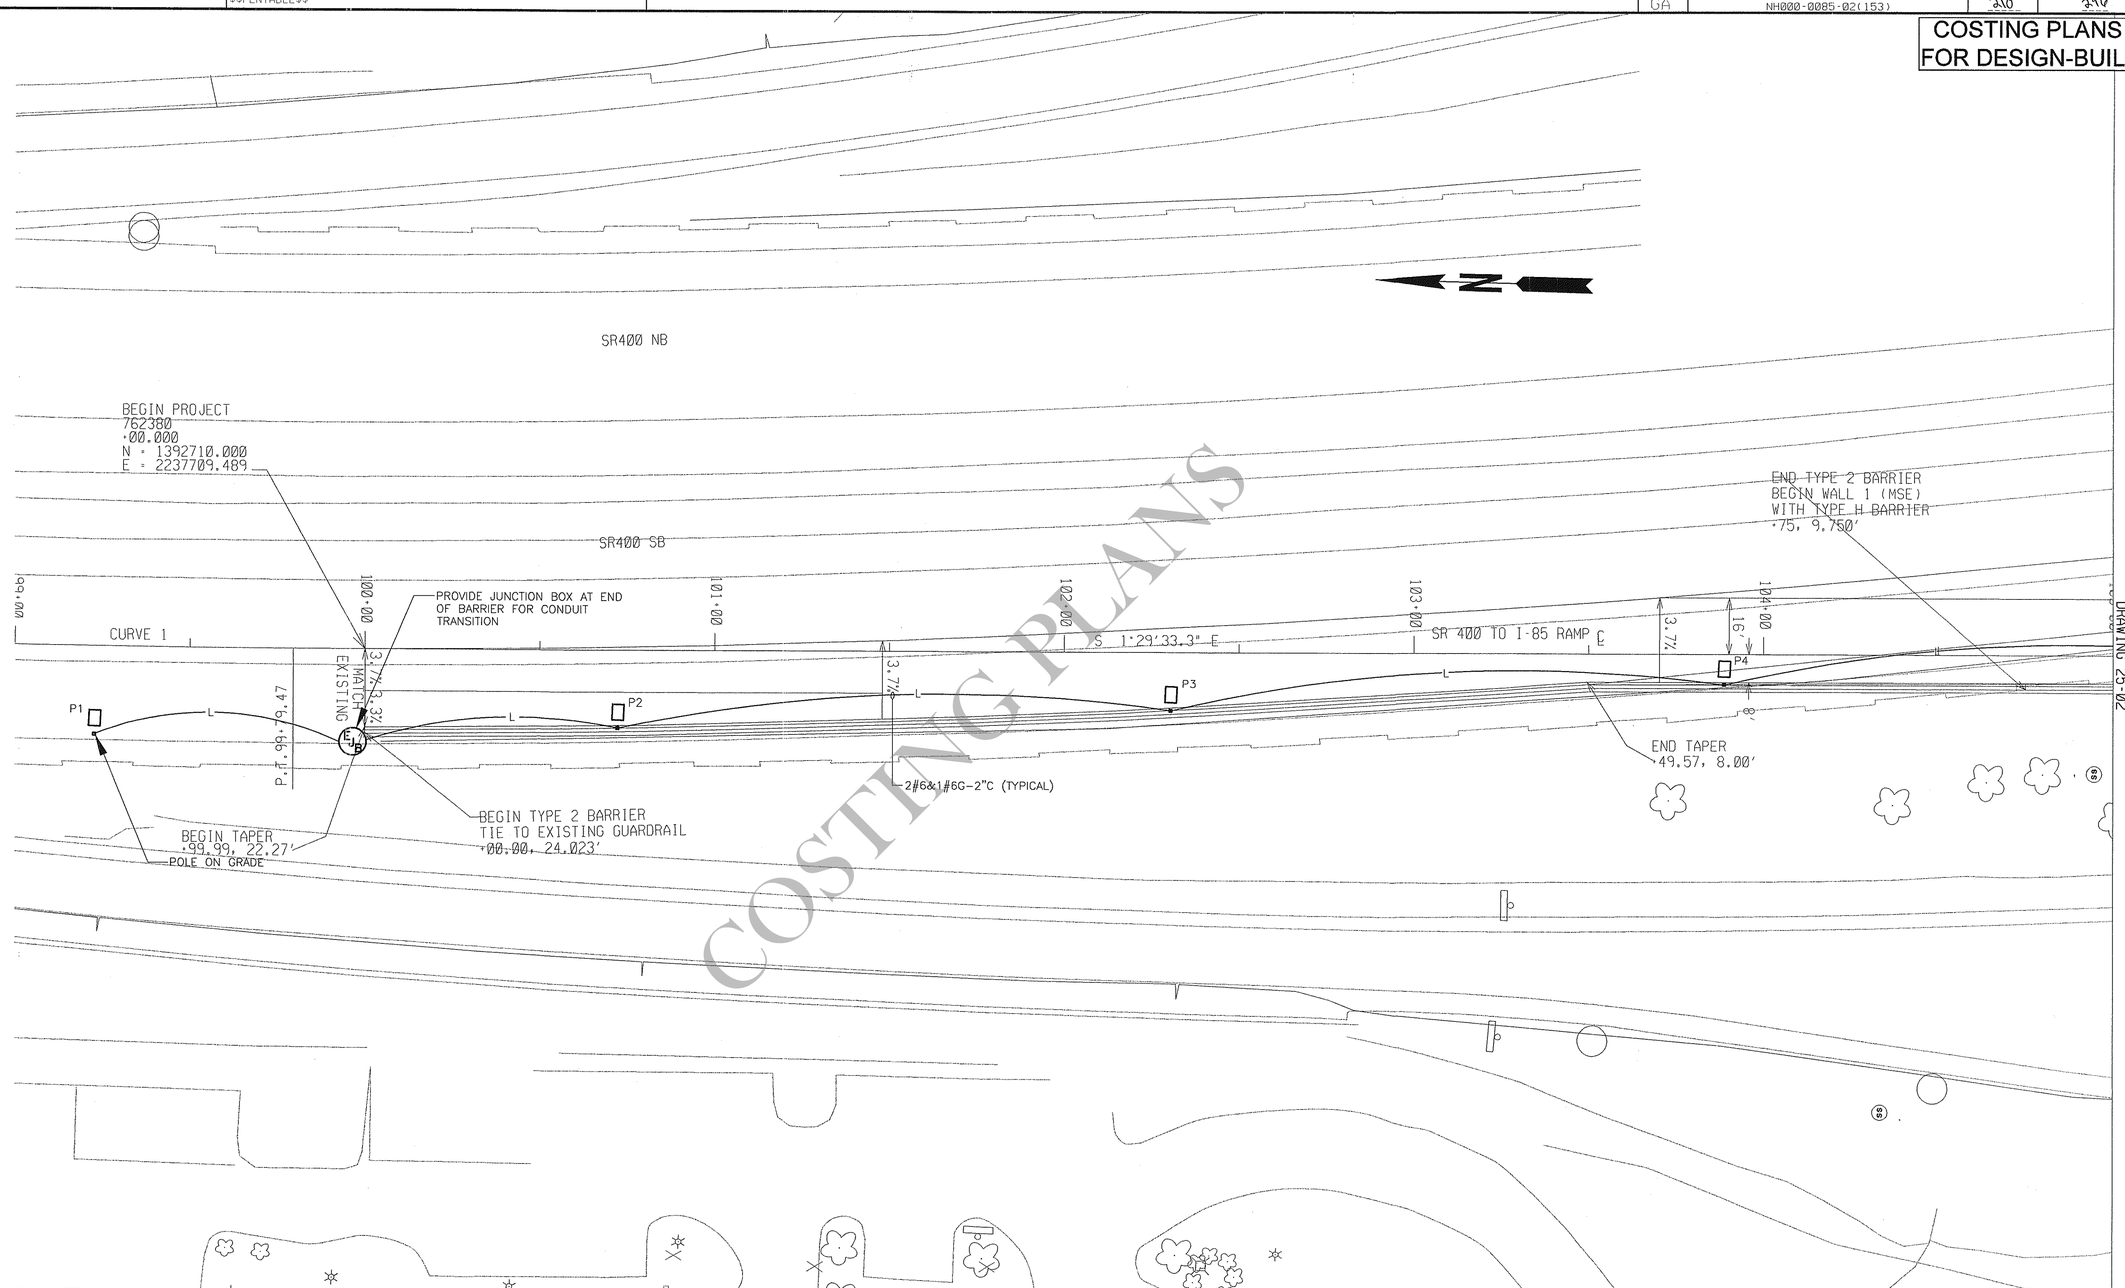

COSTING PLANS

PROPERTY LINE	℄	BEGIN LIMIT OF ACCESS	BLA
REQUIRED R/W LINE		END LIMIT OF ACCESS	ELA
CONSTRUCTION LIMITS	C F	LIMIT OF ACCESS	
EASEMENT FOR CONSTR & MAINTENANCE OF SLOPES		R/W AND LIMIT OF ACCESS	
EASEMENT FOR CONSTR OF SLOPES		EXISTING R/W LINE	
EASEMENT FOR CONSTR OF DRIVES		OBLITERATE & REMOVE PAVEMENT & GRADE TO DRAIN	

SLKING & Associates, Inc.
ENGINEERS • PLANNERS • MANAGERS
270 Peachtree Street, N.W.
Suite 1600
Atlanta, GA 30303
(M) 404.524.5800
(F) 404.584.1799
www.slking.com

SCALE IN FEET
0 20 40 80

REVISION DATES

STATE OF GEORGIA
DEPARTMENT OF TRANSPORTATION
OFFICE: URBAN DESIGN

LIGHTING PLANS

PROJECT: SR400/I-85 CONNECTOR RAMPS

COUNTY: FULTON & DEKALB

DRAWING No. 25-01

3/1/2007 GPLN