| DATE$$$ | TIME$$$ | $PRF$ | $DGN$ | STATE | PROJECT NUMBER | SHEET NO. | TOTAL SHEETS |
|---|---|---|---|---|---|---|---|
| $USER$ | | $$PENTABLE$$ | | GA | NH000-0085-02(153) | 344 | 396 |

**COSTING PLANS FOR DESIGN-BUILD**

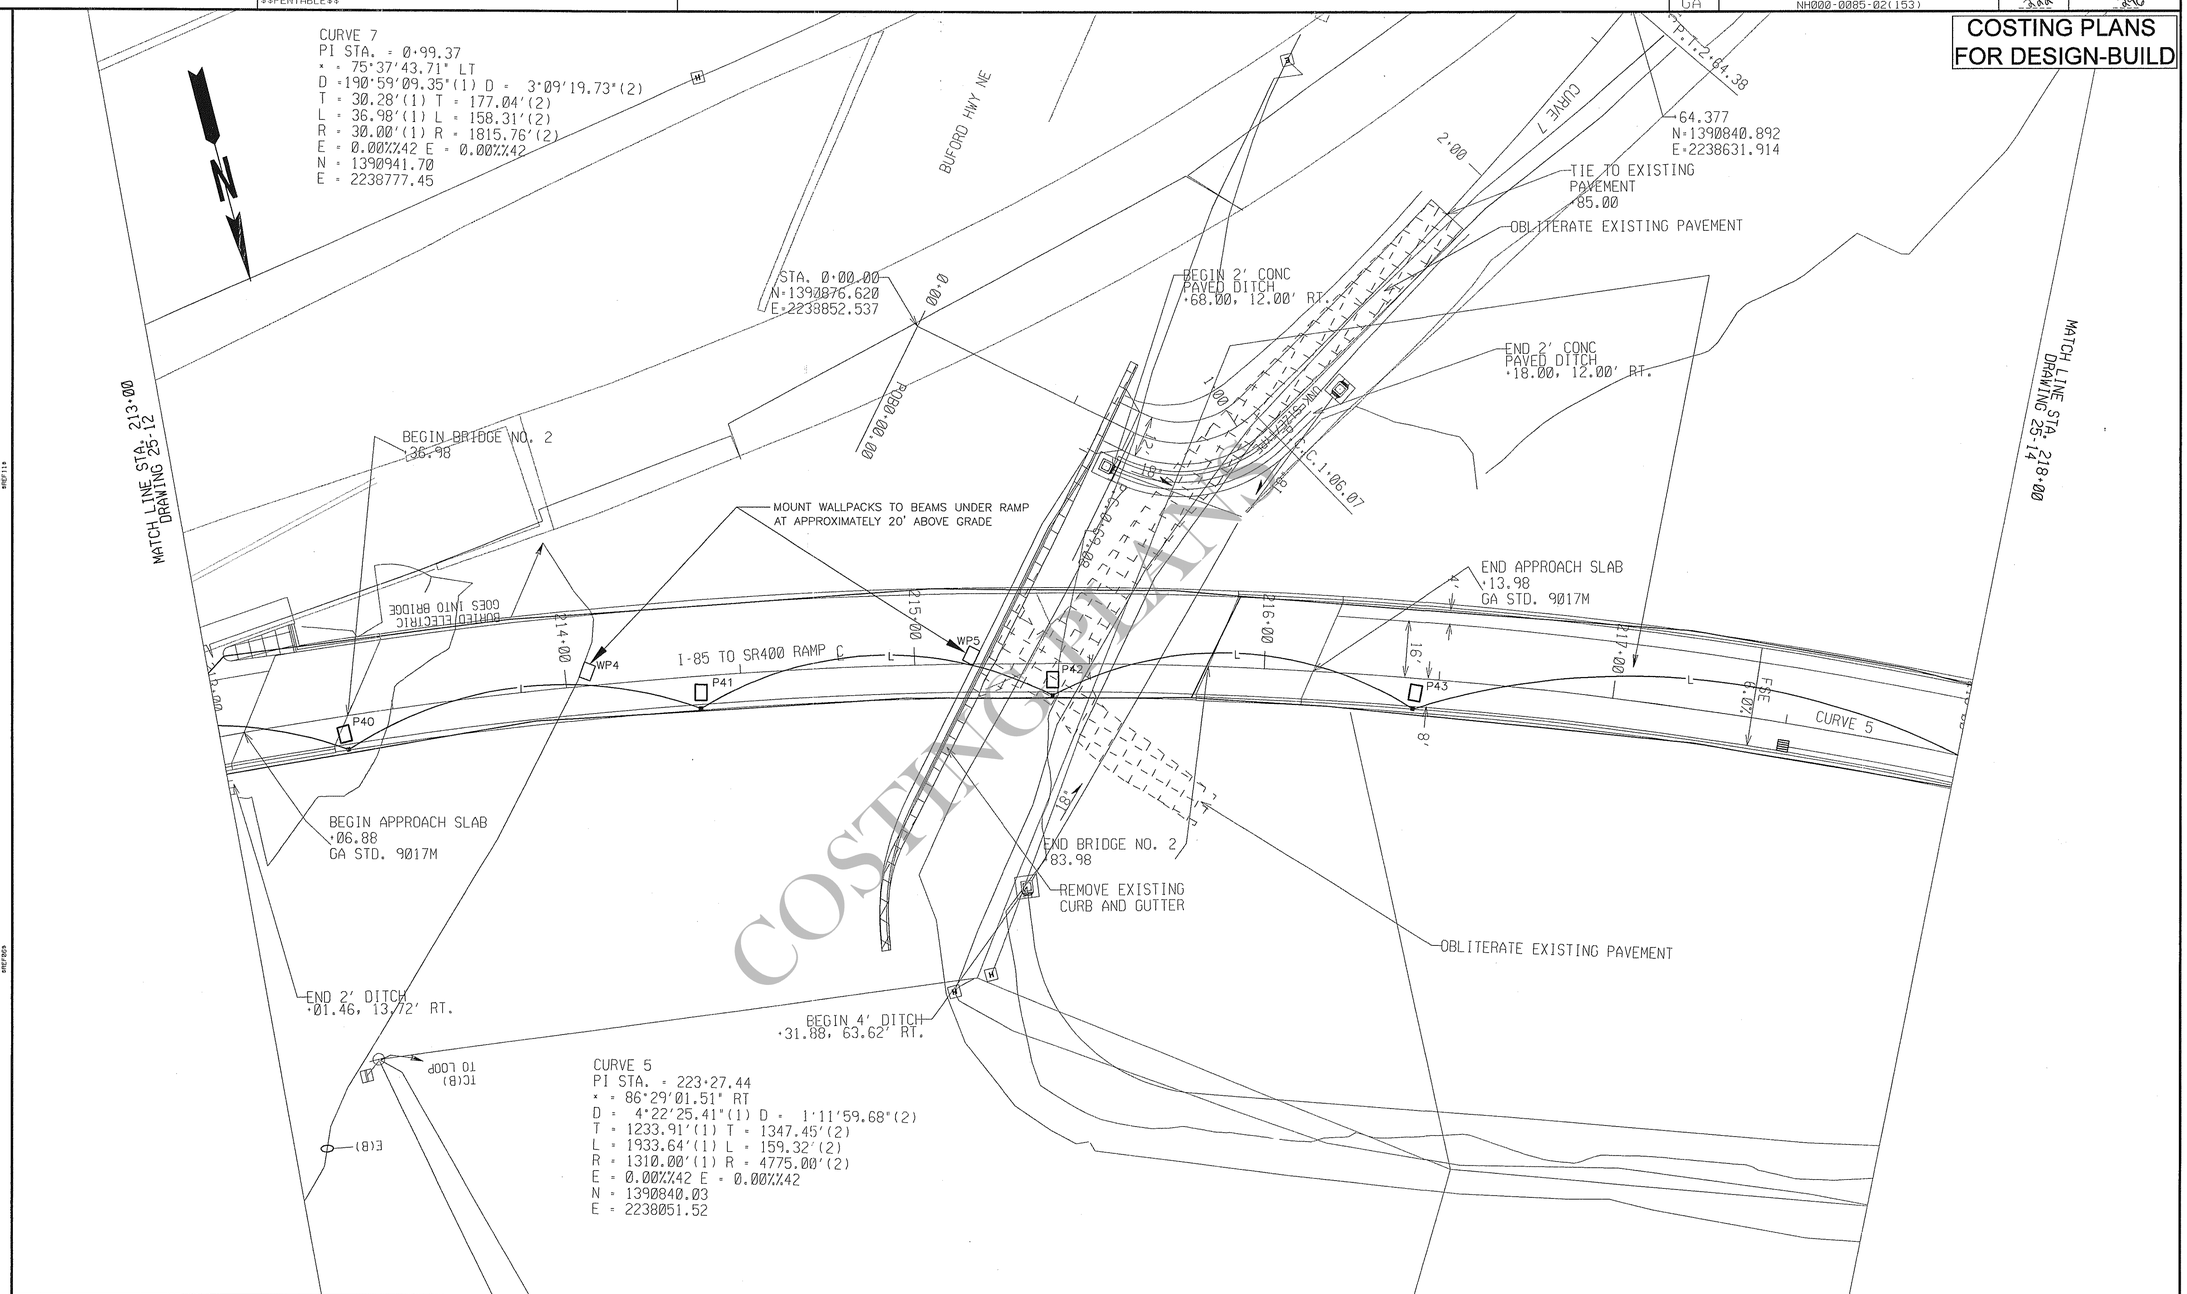


COSTING PLANS

| | | | |
|---|---|---|---|
| PROPERTY LINE | BEGIN LIMIT OF ACCESS | BLA |
| REQUIRED R/W LINE | END LIMIT OF ACCESS | ELA |
| CONSTRUCTION LIMITS | LIMIT OF ACCESS | |
| EASEMENT FOR CONSTR & MAINTENANCE OF SLOPES | R/W AND LIMIT OF ACCESS | |
| EASEMENT FOR CONSTR OF SLOPES | EXISTING R/W LINE | |
| EASEMENT FOR CONSTR OF DRIVES | OBLITERATE & REMOVE PAVEMENT & GRADE TO DRAIN | |

SLKING & Associates, Inc.
ENGINEERS • PLANNERS • MANAGERS
270 Peachtree Street, N.W.
Suite 1600
Atlanta, GA 30303
(M) 404.524.5800
(F) 404.584.1799
www.slking.com

SCALE IN FEET
0 20 40 80

REVISION DATES

STATE OF GEORGIA
DEPARTMENT OF TRANSPORTATION
OFFICE: URBAN DESIGN

# LIGHTING PLANS

PROJECT: SR400/I-85 CONNECTOR RAMPS

COUNTY: FULTON & DEKALB

DRAWING No. 25-13

3/1/2007 GPLM