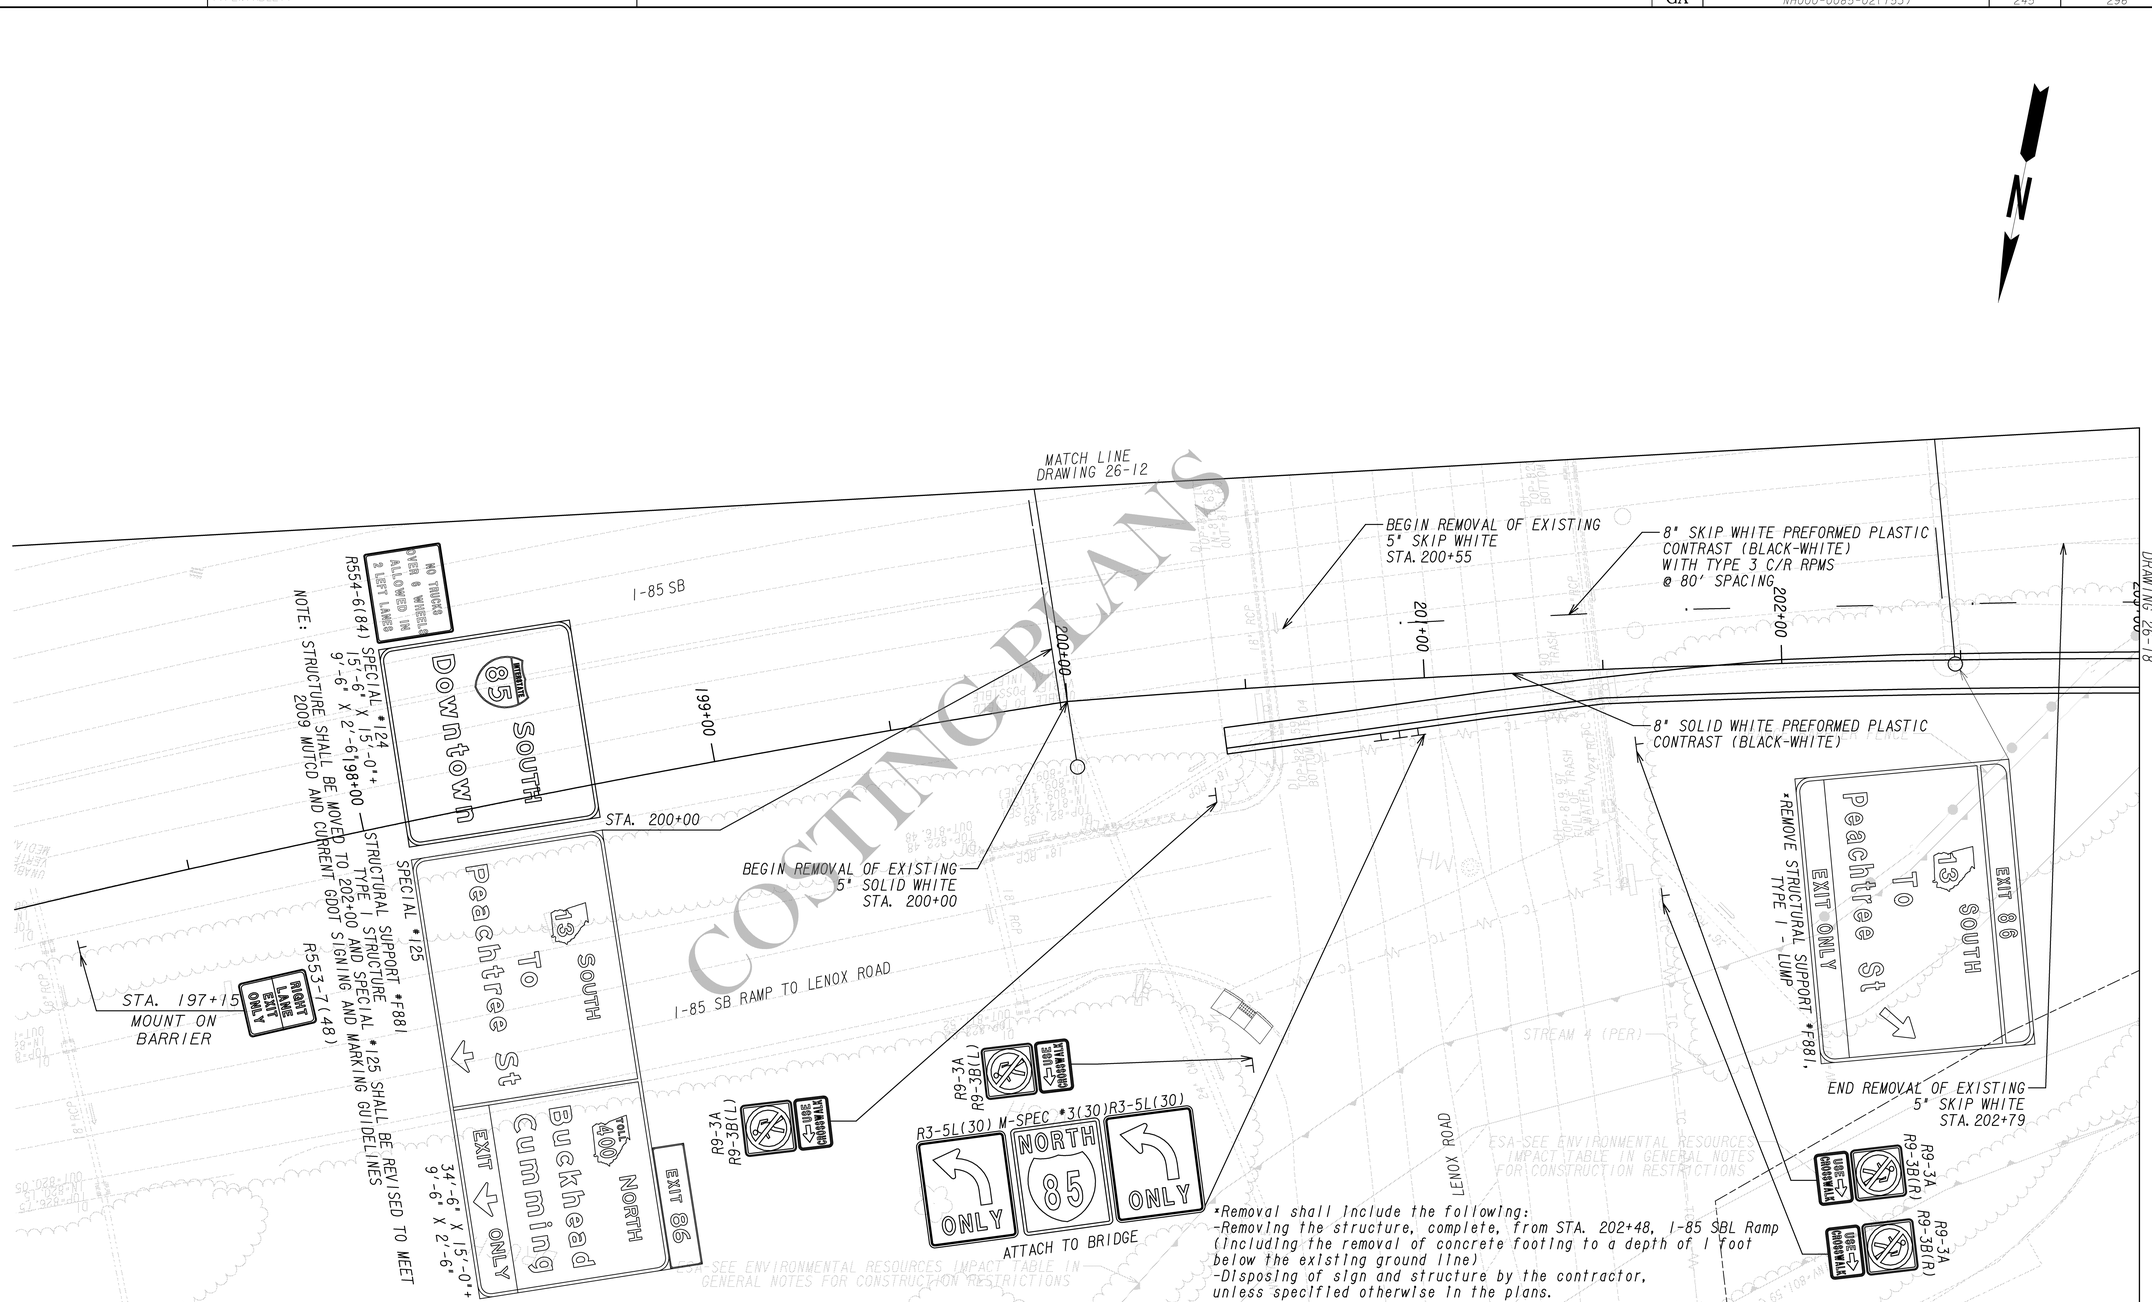

*Removal shall include the following:
-Removing the structure, complete, from STA. 202+48, I-85 SBL Ramp (including the removal of concrete footing to a depth of 1 foot below the existing ground line)
-Disposing of sign and structure by the contractor, unless specified otherwise in the plans.

HNTB

3715 NORTHSIDE PARKWAY, NW
400 NORTHCREEK, SUITE 600
ATLANTA, GEORGIA 30327

COSTING PLANS
FOR DESIGN-BUILD

SCALE IN FEET
0 20 40 80

REVISION DATES

STATE OF GEORGIA
DEPARTMENT OF TRANSPORTATION
OFFICE: URBAN DESIGN
SIGNING AND MARKING PLANS

PROJECT: SR400/I-85 CONNECTOR RAMPS
COUNTY: FULTON & DEKALB

DRAWING NO.
26-17

3/1/2007 GPLN