DATE$$$	TIME$$$	PRF	DGN	STATE	PROJECT NUMBER	SHEET NO.	TOTAL SHEETS
$USER$		$$PENTABLE$$		GA	NH000-0085-02(153)	249	623

VOID

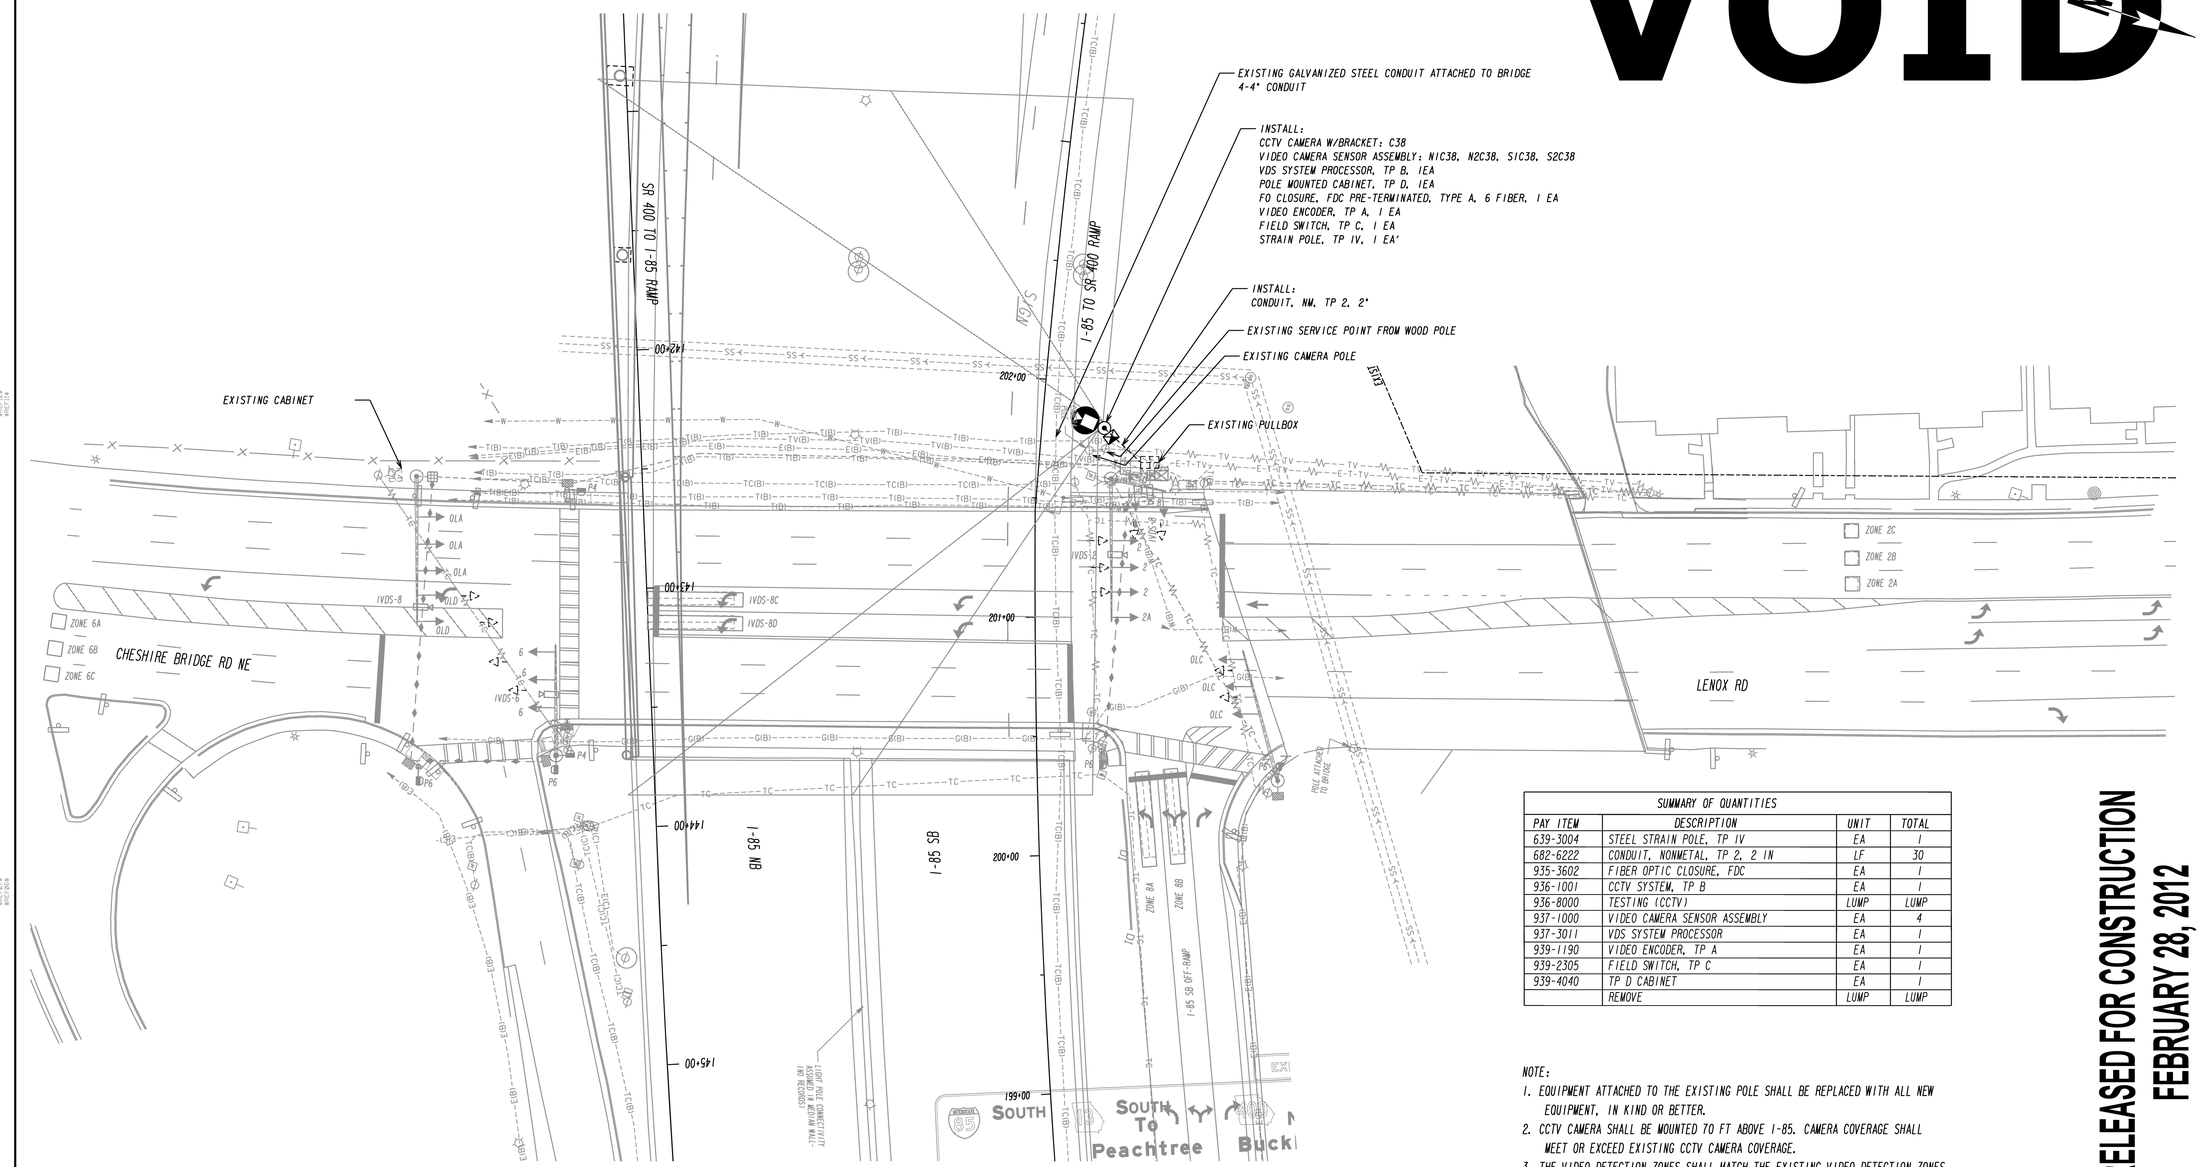

SUMMARY OF QUANTITIES			
PAY ITEM	DESCRIPTION	UNIT	TOTAL
639-3004	STEEL STRAIN POLE, TP IV	EA	1
682-6222	CONDUIT, NONMETAL, TP 2, 2 IN	LF	30
935-3602	FIBER OPTIC CLOSURE, FDC	EA	1
936-1001	CCTV SYSTEM, TP B	EA	1
936-8000	TESTING (CCTV)	LUMP	LUMP
937-1000	VIDEO CAMERA SENSOR ASSEMBLY	EA	4
937-3011	VDS SYSTEM PROCESSOR	EA	1
939-1190	VIDEO ENCODER, TP A	EA	1
939-2305	FIELD SWITCH, TP C	EA	1
939-4040	TP D CABINET	EA	1
	REMOVE	LUMP	LUMP

NOTE:

1. EQUIPMENT ATTACHED TO THE EXISTING POLE SHALL BE REPLACED WITH ALL NEW EQUIPMENT, IN KIND OR BETTER.
2. CCTV CAMERA SHALL BE MOUNTED 70 FT ABOVE I-85. CAMERA COVERAGE SHALL MEET OR EXCEED EXISTING CCTV CAMERA COVERAGE.
3. THE VIDEO DETECTION ZONES SHALL MATCH THE EXISTING VIDEO DETECTION ZONES.
4. CCTV AND VIDEO DETECTION SYSTEMS FINAL LOCATION SHALL BE APPROVED BY GDOT.
5. NEW DROP CABLE SHALL BE INSTALLED FROM PULL BOX TO NEW FDC.

RELEASED FOR CONSTRUCTION
FEBRUARY 28, 2012

Archer Western Contractors

Heath & Lineback Engineers
INCORPORATED
2390 CANTON ROAD, BUILDING 200
MARIETTA, GEORGIA 30066-5393
(770)424-1668

SCALE IN FEET
0 30 60 120

REVISION DATES

STATE OF GEORGIA
DEPARTMENT OF TRANSPORTATION
OFFICE: Innovative Program Delivery

ATMS PLANS

S.R. 400/ I-85
CONNECTOR RAMPS

DRAWING No.
28-002

3/1/2007 GPLN