DATE$$$	TIME$$$	PRF	DGN	STATE	PROJECT NUMBER	SHEET NO.	TOTAL SHEETS
$USER$		$$PENTABLE$$		GA	NH000-0085-02(153)	250	296

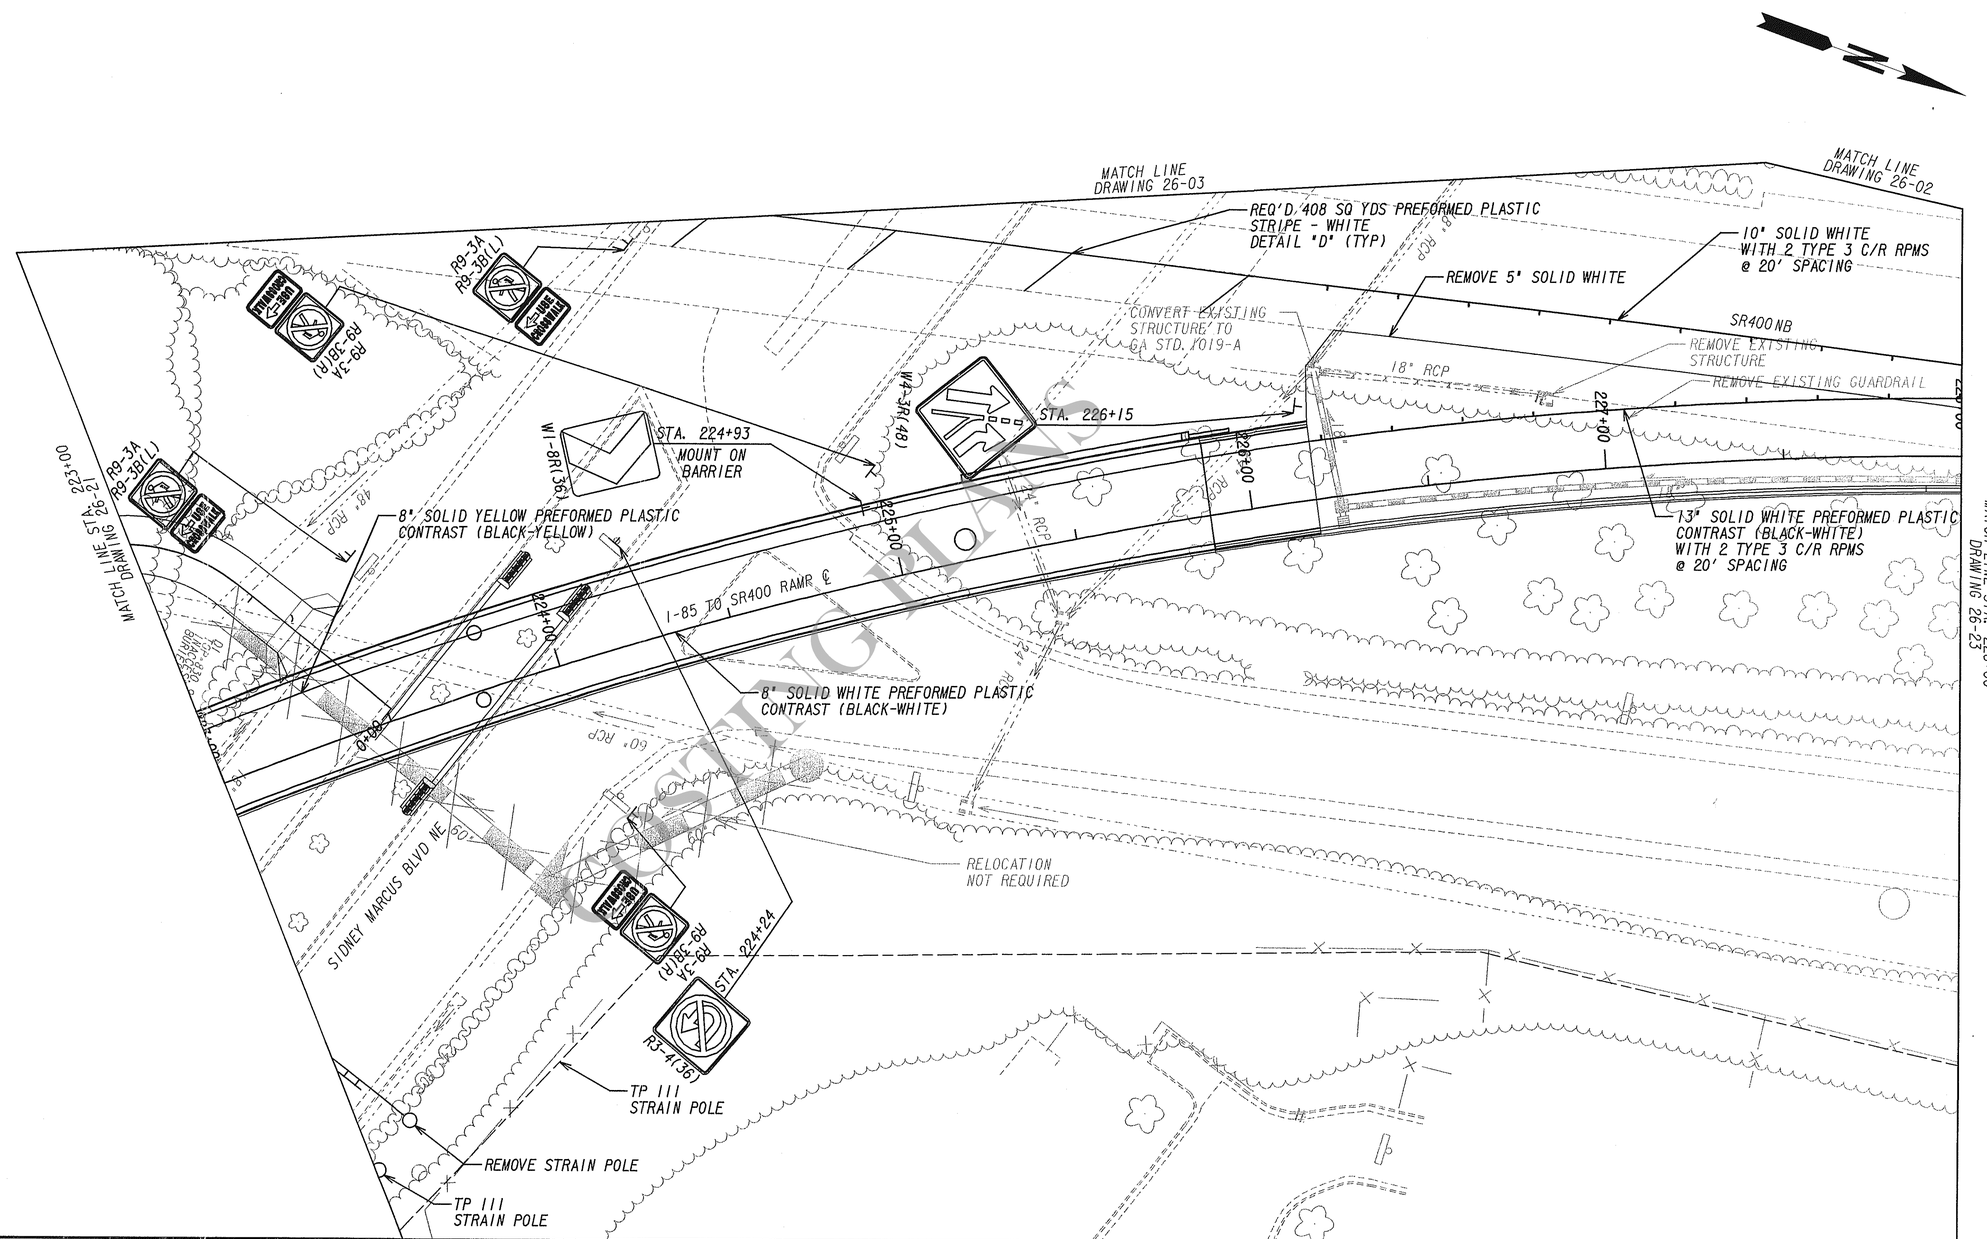

CONSULTING PLANS

HNTB

3715 NORTHSIDE PARKWAY, NW
400 NORTHCREEK, SUITE 600
ATLANTA, GEORGIA 30327

COSTING PLANS FOR DESIGN-BUILD

SCALE IN FEET
0 20 40 80

REVISION DATES

STATE OF GEORGIA
DEPARTMENT OF TRANSPORTATION
OFFICE: URBAN DESIGN

SIGNING AND MARKING PLANS

PROJECT: SR400/I-85 CONNECTOR RAMPS
COUNTY: FULTON & DEKALB

DRAWING No. 26-22

3/1/2007 GPLN