VOID

Line Table		
Line #	Length	Direction
L7	122.66	N49° 30' 08.26"E
L8	36.96	N88° 45' 15.27"E
L9	295.35	N55° 51' 15.74"E
L10	141.74	N76° 44' 40.90"E

Curve Table					
Curve #	Length	Radius	Delta	Chord Direction	Chord Length
C7	13.70	20.00	39.25	S69° 07' 42"W	13.44
C8	11.48	20.00	32.90	N72° 18' 16"E	11.33
C9	18.23	50.00	20.89	S66° 17' 58"W	18.13

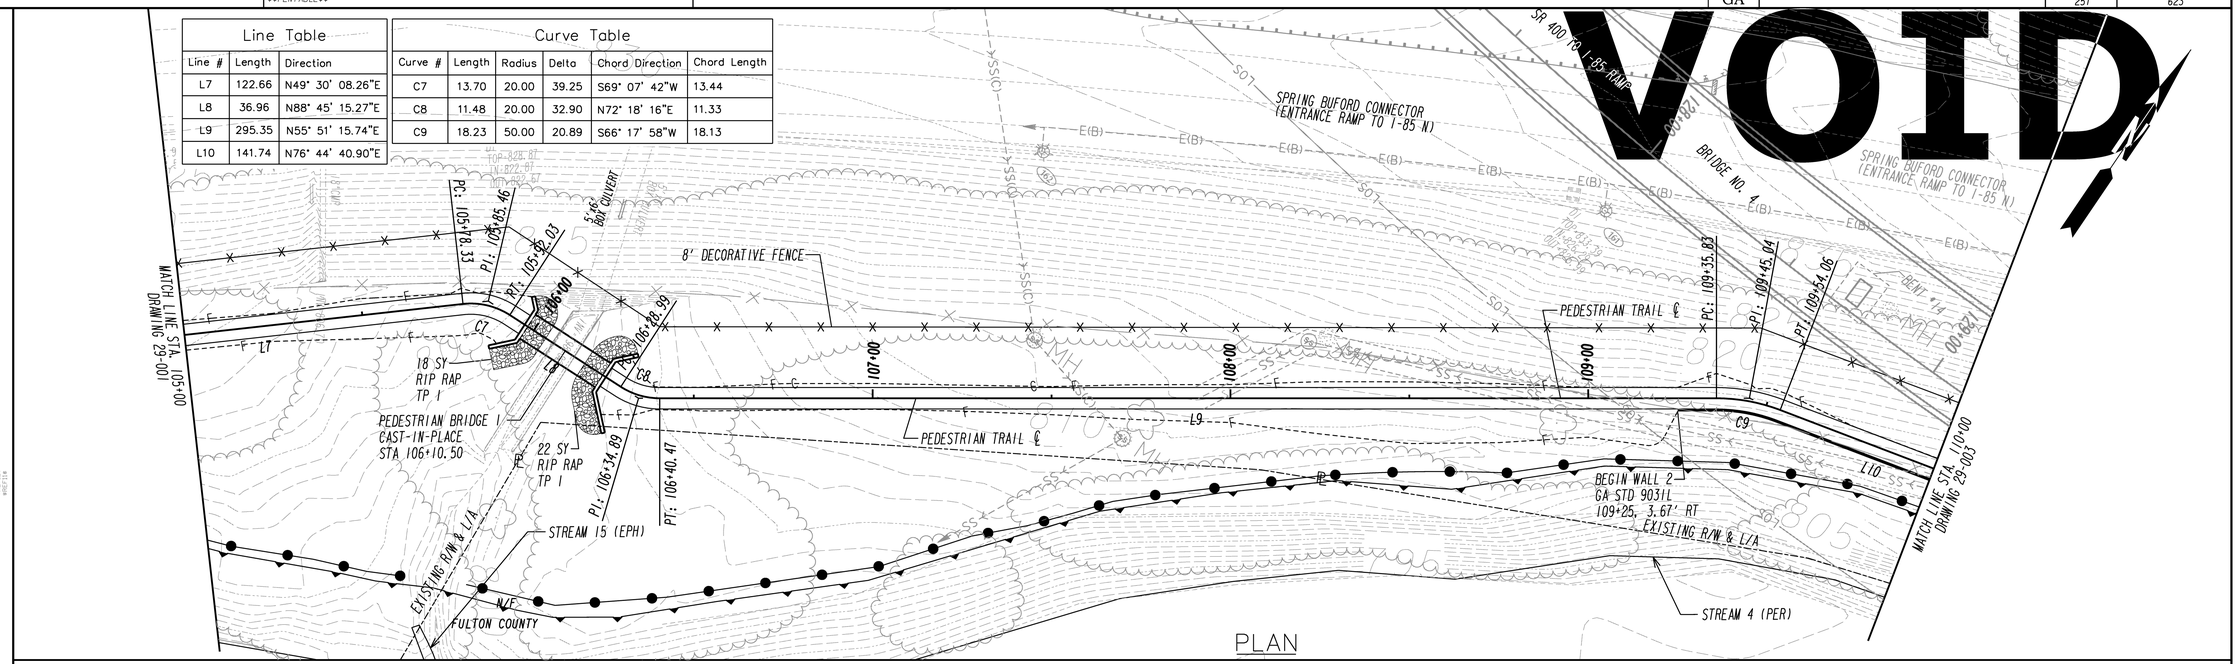

PLAN

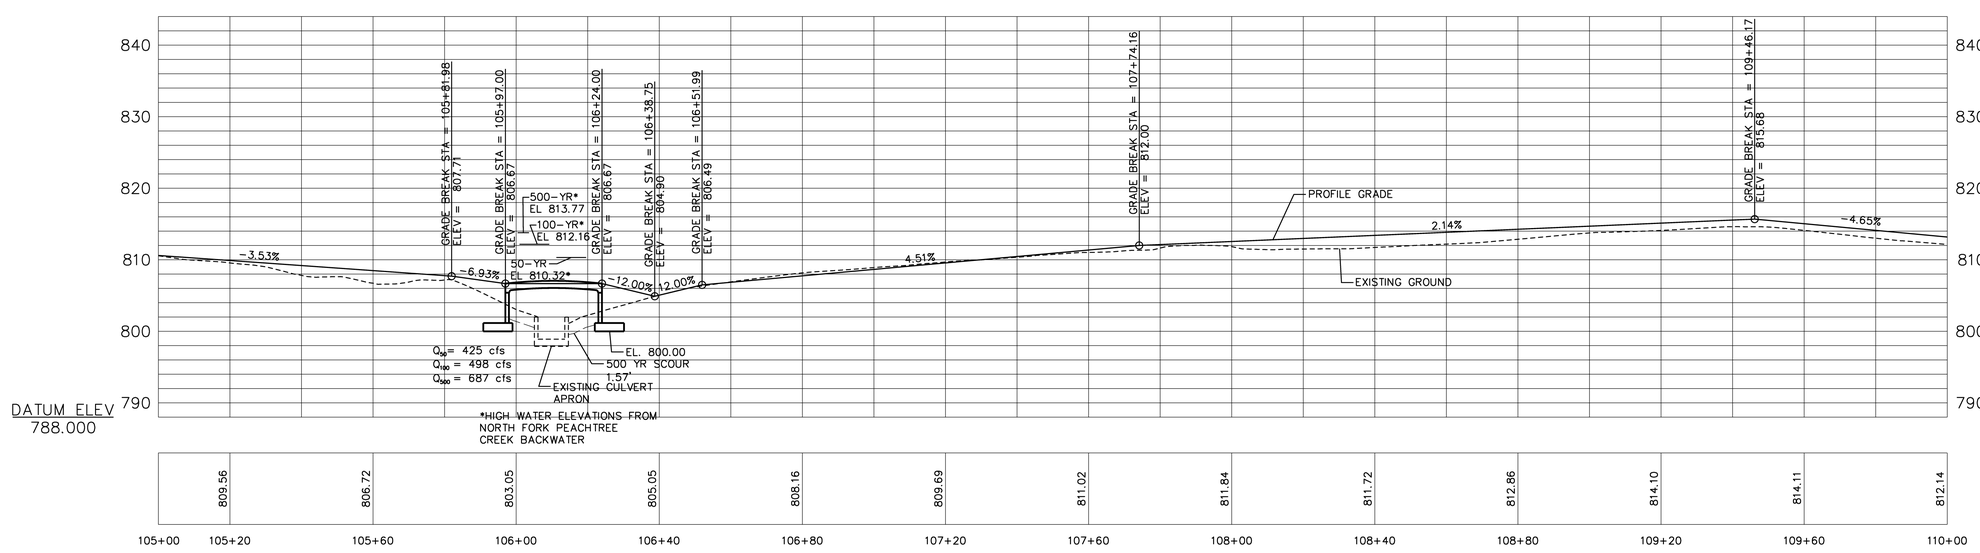

PROFILE

SCALE: HORZ. 1' = 10'-0"
VERT. 1" = 5'-0"

RELEASED FOR CONSTRUCTION
FEBRUARY 28, 2012

PROPERTY AND EXISTING R/W LINE
REQUIRED R/W LINE
CONSTRUCTION LIMITS
EASEMENT FOR CONSTR & MAINTENANCE OF SLOPES
EASEMENT FOR CONSTR OF SLOPES
EASEMENT FOR CONSTR OF DRIVES

BEGIN LIMIT OF ACCESS.....BLA
END LIMIT OF ACCESS.....ELA
LIMIT OF ACCESS
REQ'D R/W & LIMIT OF ACCESS

Archer Western Contractors

Heath & Lineback Engineers INCORPORATED
2390 CANTON ROAD, BUILDING 200
MARIETTA, GEORGIA 30066-5393
(770)424-1668

SCALE IN FEET
0 20 40 80

REVISION DATES

STATE OF GEORGIA
DEPARTMENT OF TRANSPORTATION
OFFICE: Innovative Program Delivery

PEDESTRIAN TRAIL PLAN & PROFILE

S.R. 400/ I-85
CONNECTOR RAMPS

DRAWING No. 29-002

3/1/2007 GPLN