VOID

Line Table		
Line #	Length	Direction
L17	29.42	N12° 46' 48.18"E
L18	8.46	S60° 20' 41.90"E
L19	42.90	N58° 45' 08.03"E
L20	31.62	N88° 26' 11.85"E
L21	48.97	N70° 42' 38.17"E
L22	71.29	S81° 33' 08.90"E
L23	493.69	N89° 15' 05.61"E

Curve Table					
Curve #	Length	Radius	Delta	Chord Direction	Chord Length
C16	15.71	10.00	90.00	N57° 46' 45"E	14.14
C17	18.65	10.00	106.87	S66° 13' 03"W	16.06
C18	26.57	25.00	60.90	N89° 12' 13"E	25.34
C19	25.90	50.00	29.68	S73° 35' 40"W	25.62
C20	15.47	50.00	17.73	N79° 34' 25"E	15.41
C21	24.21	50.00	27.74	S84° 34' 45"W	23.97
C22	8.02	50.00	9.20	S86° 09' 02"E	8.02

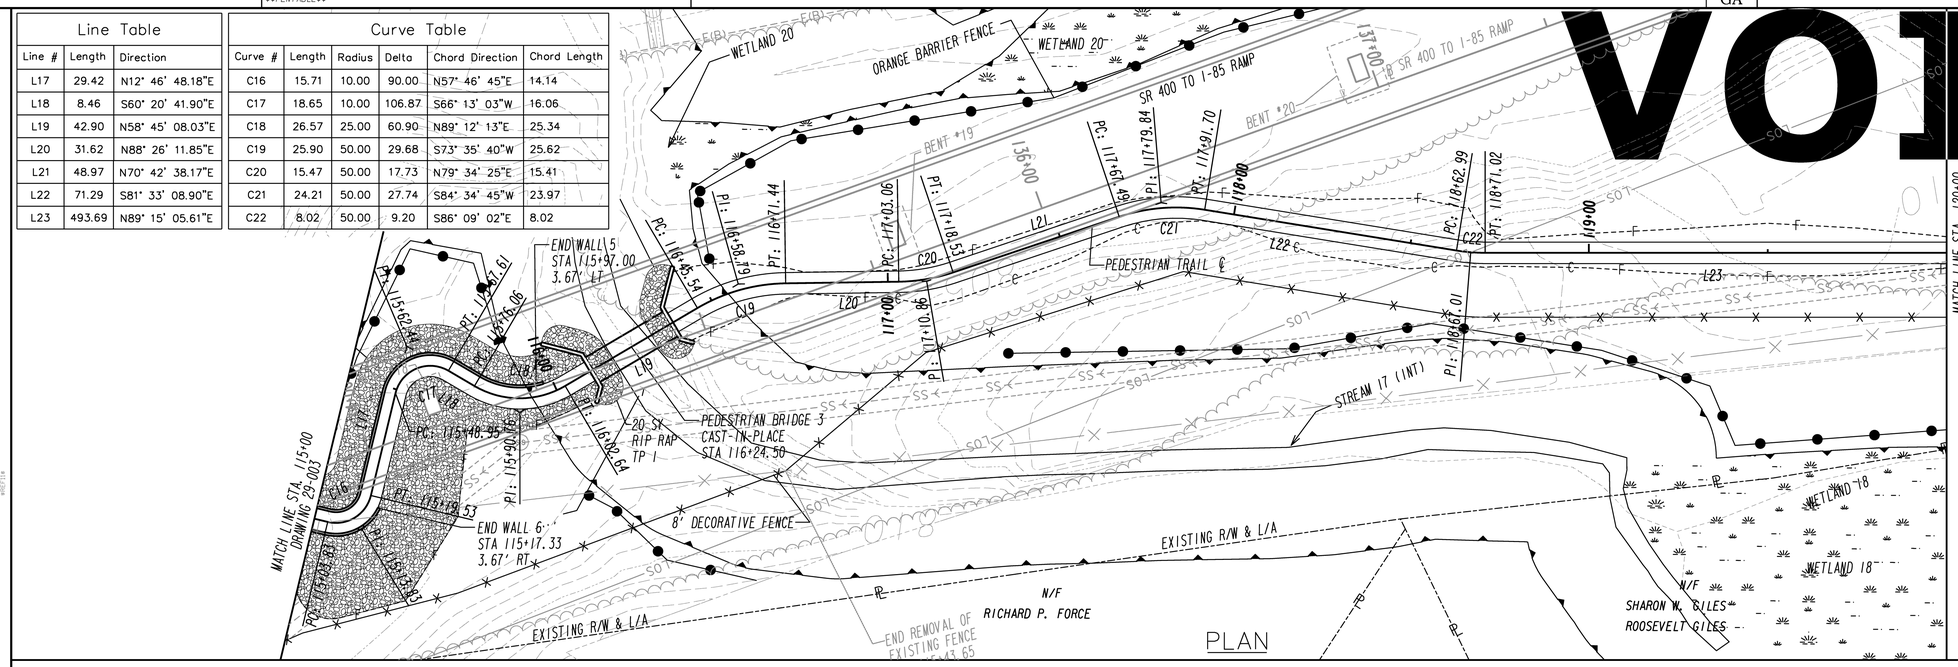

PLAN

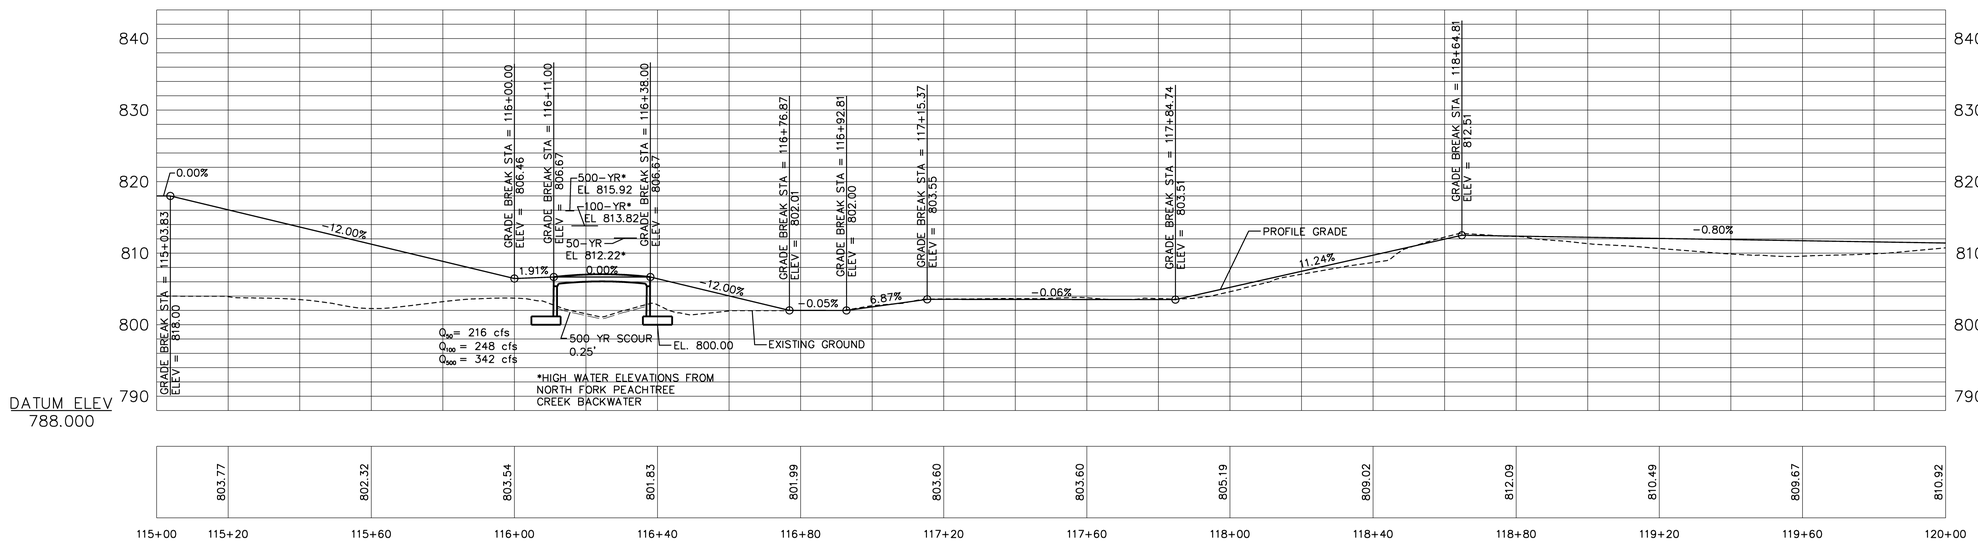

PROFILE

SCALE: HORZ. 1' = 10'-0"
VERT. 1" = 5'-0"

RELEASED FOR CONSTRUCTION
FEBRUARY 28, 2012

PROPERTY AND EXISTING R/W LINE
REQUIRED R/W LINE
CONSTRUCTION LIMITS
EASEMENT FOR CONSTR & MAINTENANCE OF SLOPES
EASEMENT FOR CONSTR OF SLOPES
EASEMENT FOR CONSTR OF DRIVES

BEGIN LIMIT OF ACCESS.....BLA
END LIMIT OF ACCESS.....ELA
LIMIT OF ACCESS
REQ'D R/W & LIMIT OF ACCESS

Archer Western Contractors

Heath & Lineback Engineers INCORPORATED
2390 CANTON ROAD, BUILDING 200
MARIETTA, GEORGIA 30066-5393
(770)424-1668

SCALE IN FEET
0 20 40 80

REVISION DATES

STATE OF GEORGIA
DEPARTMENT OF TRANSPORTATION
OFFICE: Innovative Program Delivery

PEDESTRIAN TRAIL PLAN & PROFILE

S.R. 400/ I-85
CONNECTOR RAMPS

DRAWING No. 29-004

3/1/2007 GPLN