DATE$$$	TIME$$$	FRF	DGN	STATE	PROJECT NUMBER	SHEET NO.	TOTAL SHEETS
$USER$		$$PENTABLE$$		GA	NH-85-2(153)	[illegible]	[illegible]

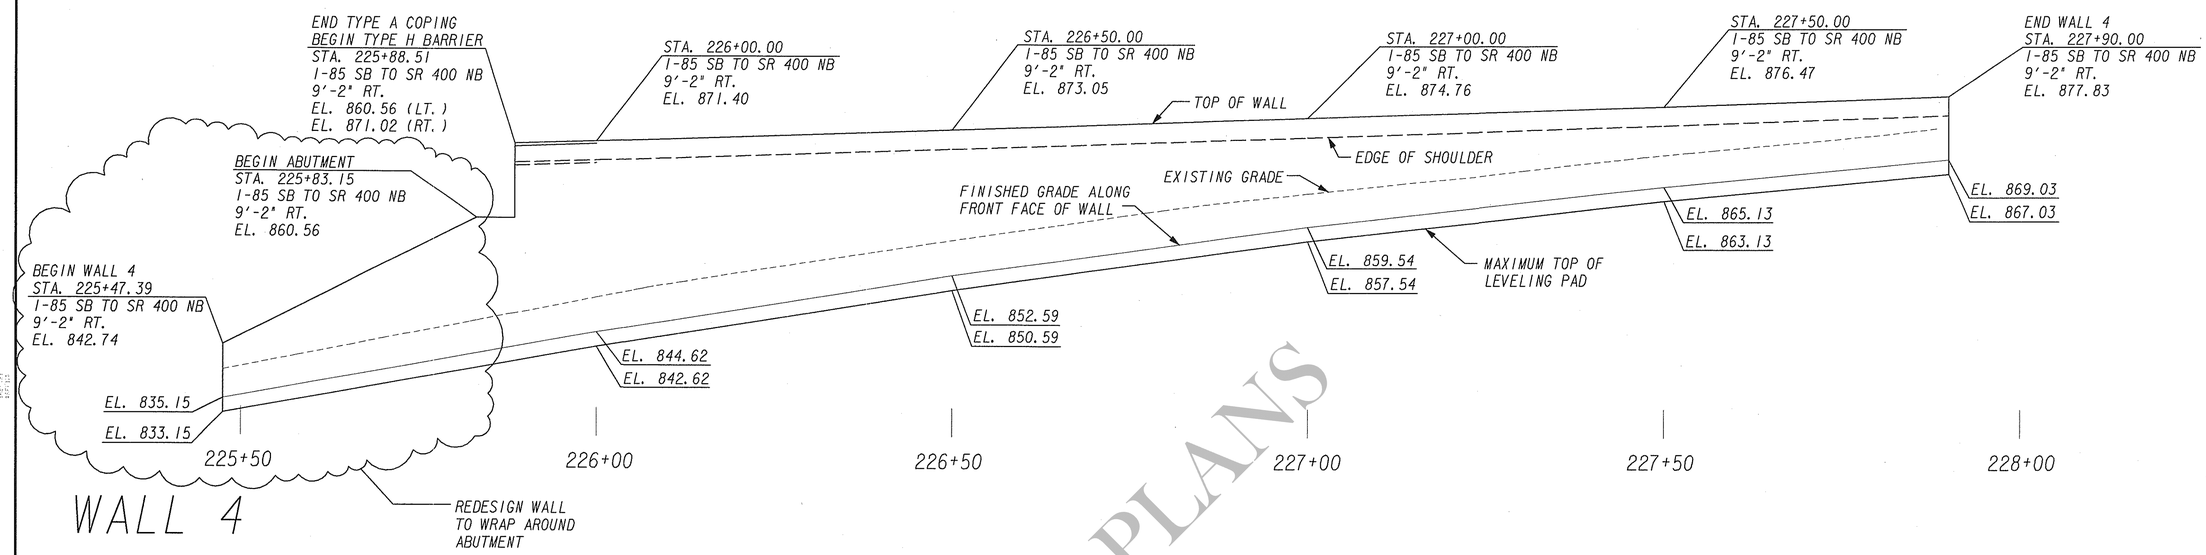

COSTING PLANS

B&E JACKSON & ASSOCIATES, INC.
ENGINEERS ARCHITECTS
INTERNATIONAL TOWER
230 PEACHTREE STREET, NE
SUITE 1800
ATLANTA, GEORGIA 30303
(404) 577-4914
FAX (404) 577-4419

HNTB
3715 NORTHSIDE PARKWAY, NW
400 NORTHCREEK, SUITE 600
ATLANTA, GEORGIA 30327

SCALE IN FEET
0 10 20 40

REVISION DATES

STATE OF GEORGIA
DEPARTMENT OF TRANSPORTATION
OFFICE:

RETAINING WALL ENVELOPES

SR 400/I-85 CONNECTOR RAMPS
FULTON COUNTY NH-85-2(153)

DRAWING No. 31-3

3/1/2007 GPLN