DATE$$$	TIME$$$	PRF	DGN	STATE	PROJECT NUMBER	SHEET NO.	TOTAL SHEETS
$USER$		$$PENTABLE$$		GA	NH-85-2(153)	32	36

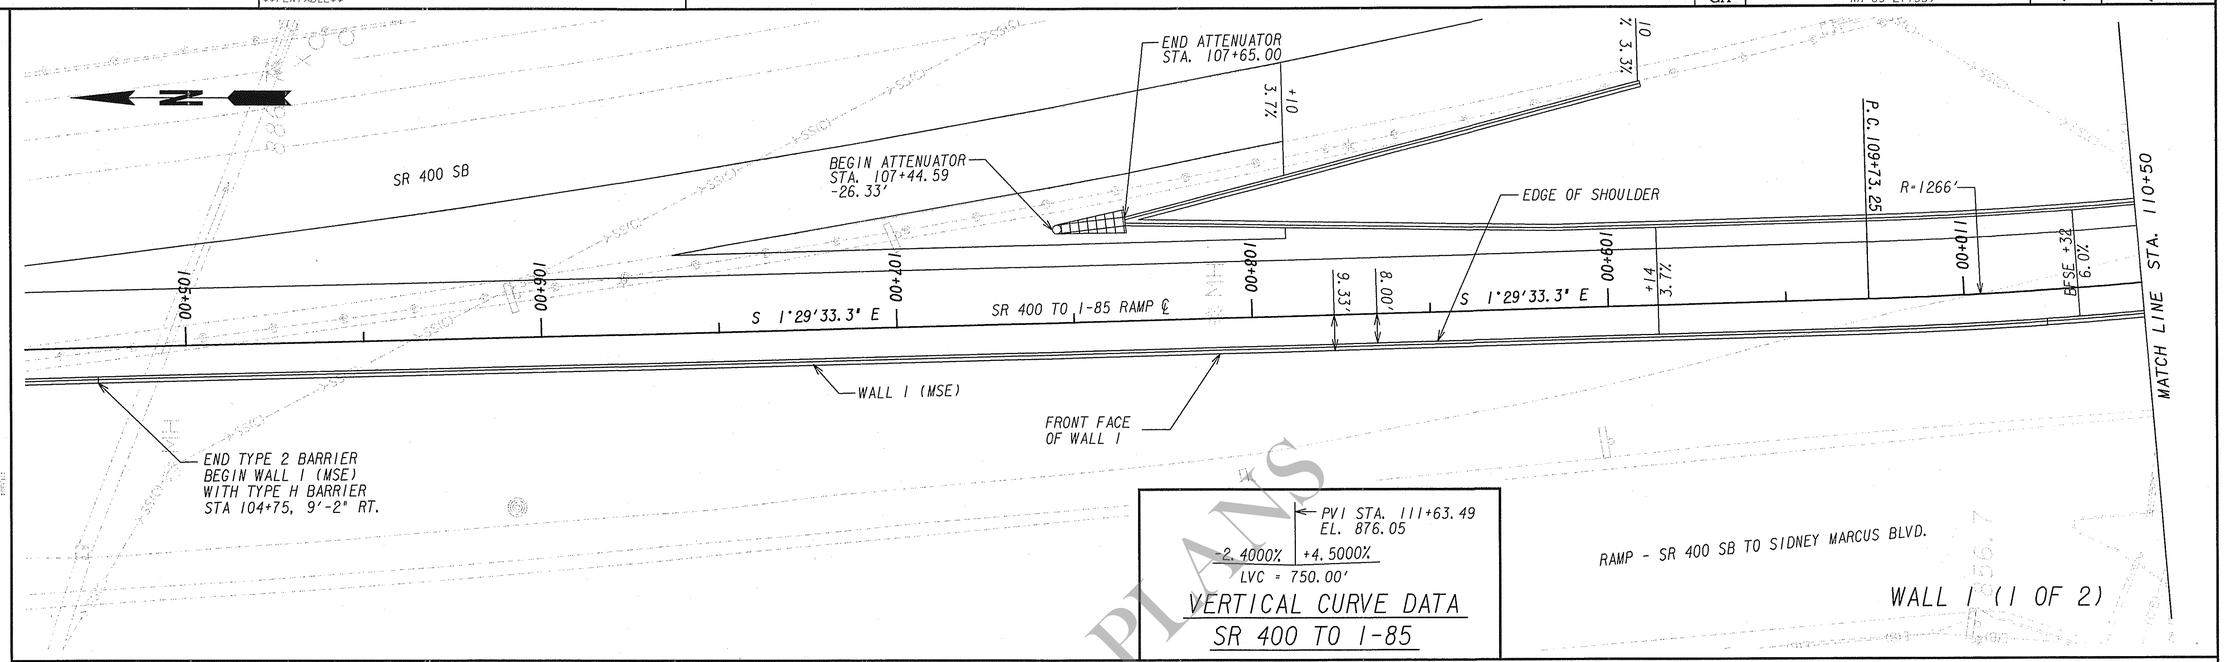

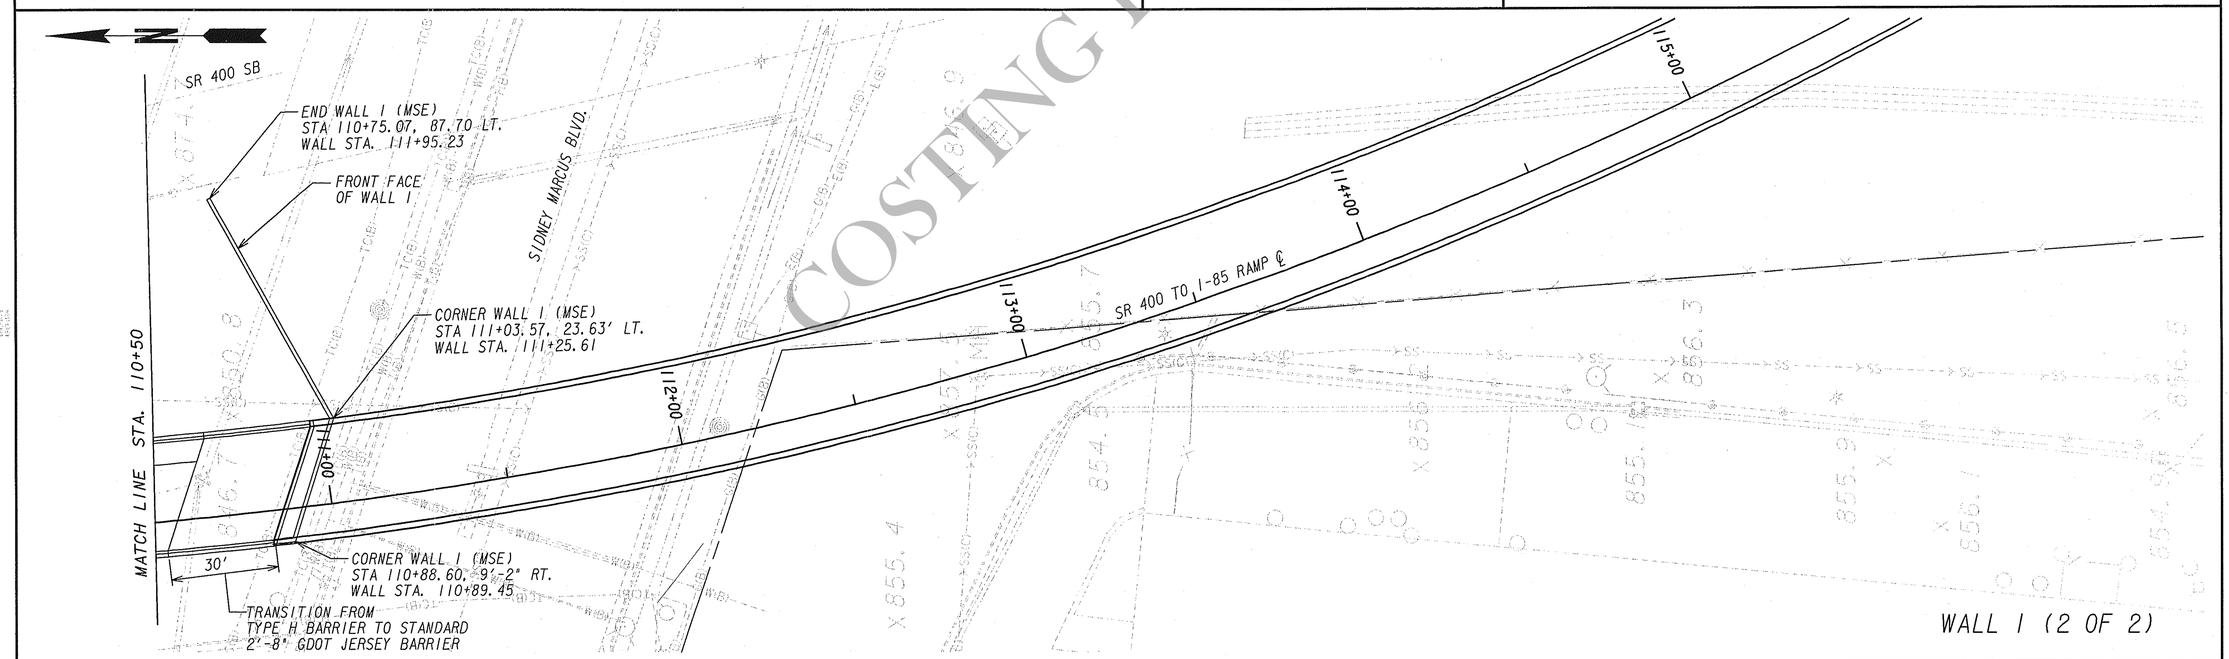

COSTING PLANS

B&E JACKSON & ASSOCIATES, INC.
ENGINEERS ARCHITECTS
INTERNATIONAL TOWER
230 PEACHTREE STREET, NE
SUITE 1800
ATLANTA, GEORGIA 30303
(404) 577-4914
FAX (404) 577-4419

HNTB
3715 NORTHSIDE PARKWAY, NW
400 NORTHCREEK, SUITE 600
ATLANTA, GEORGIA 30327

SCALE IN FEET
0 20 40 80

REVISION DATES		

STATE OF GEORGIA
DEPARTMENT OF TRANSPORTATION
OFFICE:

RETAINING WALL PLANS

SR 400/I-85 CONNECTOR RAMPS
FULTON COUNTY NH-85-2(153)

DRAWING No. 32-2

3/1/2007 GPLN