STATE	PROJECT NUMBER	SHEET NO.	TOTAL SHEETS
GA.	NH000-0085-02(153)	288	623

VOID

RELEASED FOR CONSTRUCTION
MARCH 15, 2012

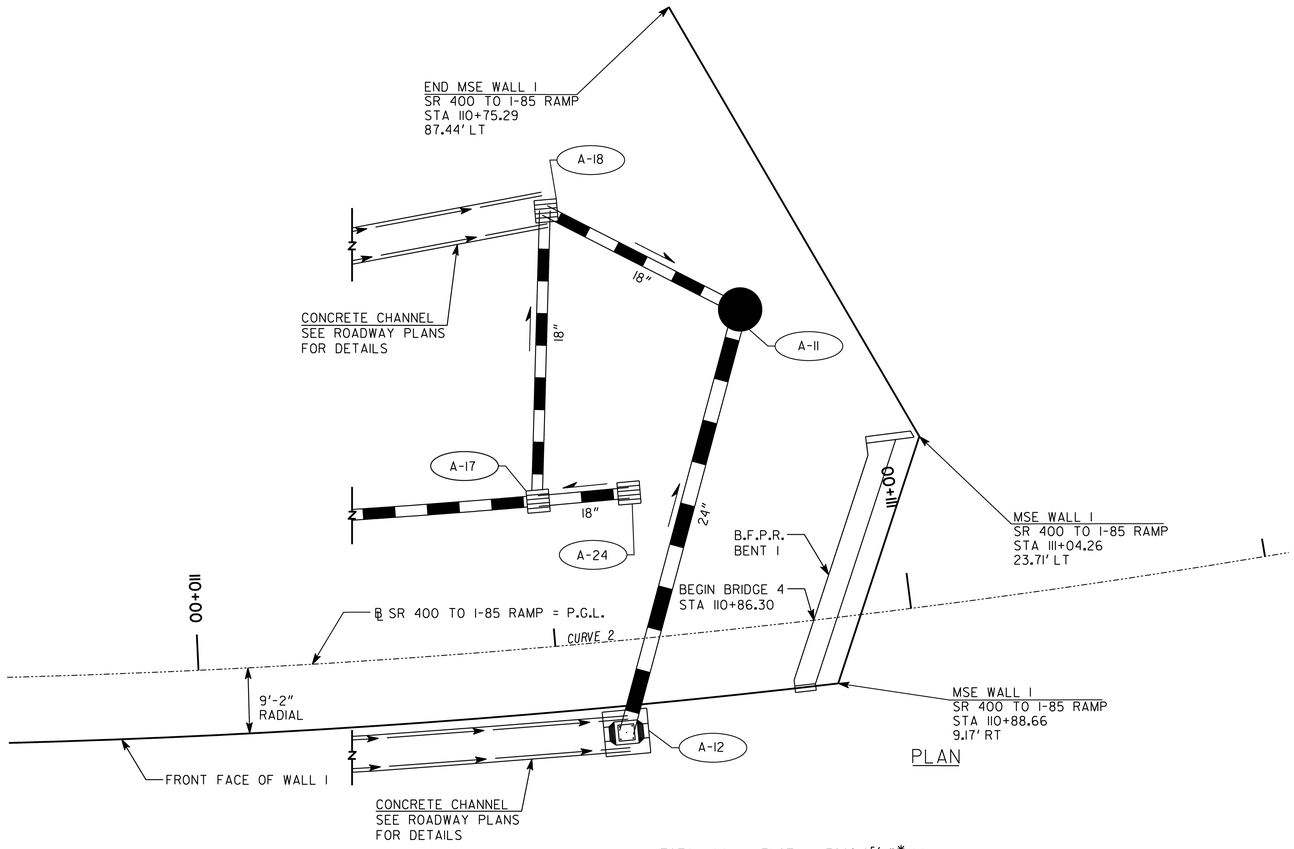

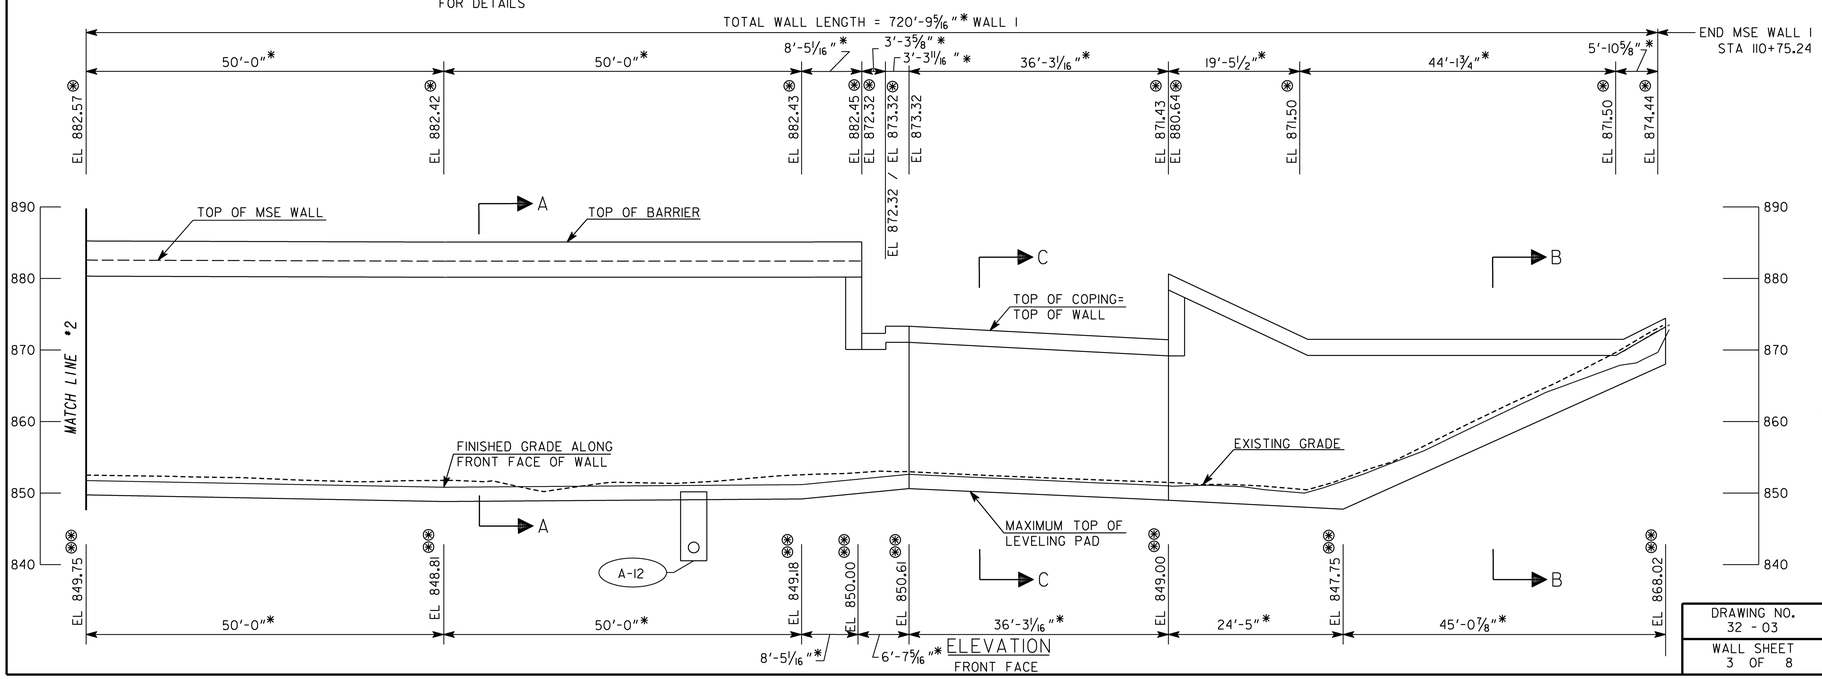

NOTES:
1. STATIONS ARE MEASURED ALONG ℄ SR 400 TO I-85 RAMP
2. ⊗ ELEVATIONS SHOWN ARE AT THE TOP OF WALL
3. ⊗⊗ ELEVATIONS SHOWN ARE THE MAXIMUM ELEVATION AT THE TOP OF LEVELING PAD
4. * MEASURED ALONG FRONT FACE OF WALL

PROJECT P.I. NO. 762380
WALL NO. 1

GEORGIA
DEPARTMENT OF TRANSPORTATION
ENGINEERING DIVISION-OFFICE OF BRIDGES AND STRUCTURES

WALL NO. 1
PLAN AND ELEVATION
SR 400/I-85 CONNECTOR RAMPS OVER LENOX ROAD AND NORTH FORK PEACHTREE CREEK
FULTON COUNTY NH000-0085-02(153)

SCALE: 1" = 10'-0" SEPTEMBER 2011

DRAWING NO. 32 - 03
WALL SHEET 3 OF 8

REVISIONS	DATE	BY

DESIGNED WWD
DRAWN
CHECKED
DESIGN GROUP
REVIEWED
APPROVED

J:2011026\BRIDGE\BRIDGE1\