STATE	PROJECT NUMBER	SHEET NO.	TOTAL SHEETS
GA.	NH000-0085-02(153)	3 of 1	3 of 6

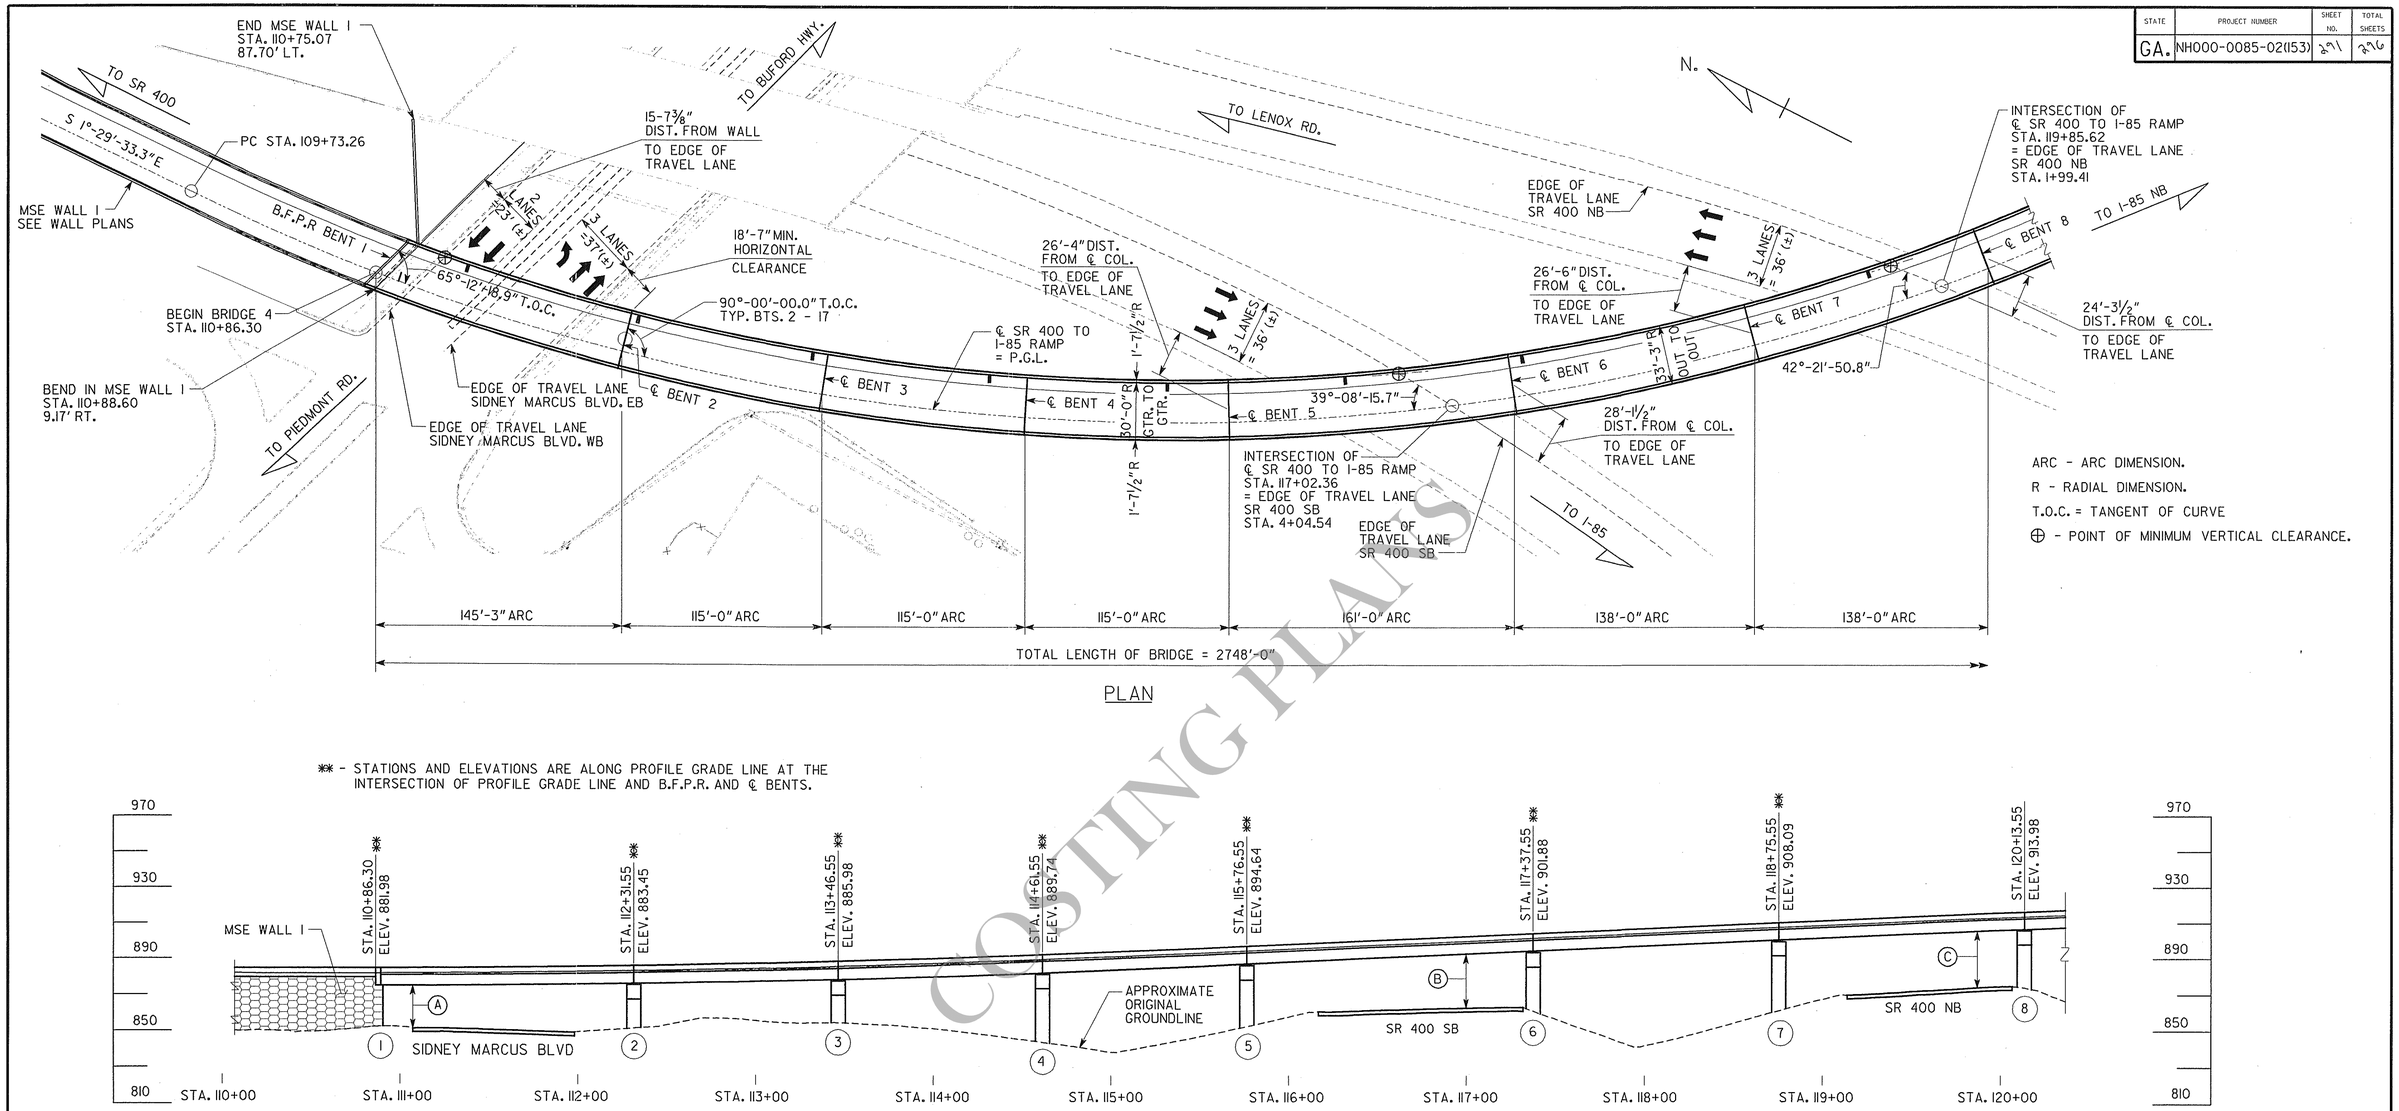

ARC - ARC DIMENSION.
R - RADIAL DIMENSION.
T.O.C. = TANGENT OF CURVE
⊕ - POINT OF MINIMUM VERTICAL CLEARANCE.

PLAN

** - STATIONS AND ELEVATIONS ARE ALONG PROFILE GRADE LINE AT THE INTERSECTION OF PROFILE GRADE LINE AND B.F.P.R. AND ℄ BENTS.

ELEVATION

VERTICAL CLEARANCES		
	COMPUTED	MINIMUM
A	23'-8"	17'-0"
B	27'-1"	17'-0"
C	30'-5¼"	17'-0"

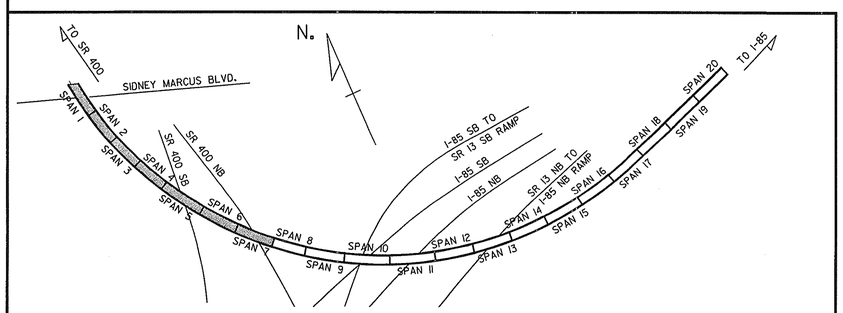

BRIDGE PLAN VIEW
NO SCALE

NOTES:

1. END BENT PILES NOT SHOWN.
2. SEE SUPERELEVATION DATA ON SHEET 4.

P.I. NO. 762380

BRIDGE NO. 4

HNTB
3715 NORTHSIDE PARKWAY
400 NORTHCREEK, SUITE 600
ATLANTA, GEORGIA 30327

GEORGIA
DEPARTMENT OF TRANSPORTATION
PRECONSTRUCTION DIVISION-OFFICE OF BRIDGE DESIGN

GEORGIA REGISTERED No. 27410 PROFESSIONAL ENGINEER LAWRENCE DAVID PRESCOTT, JR.

PRELIMINARY LAYOUT (1)
SR 400 SOUTHBOUND TO I-85 NORTHBOUND
FLYOVER
SR 400/I-85 CONNECTOR RAMPS
FULTON COUNTY NH000-0085-02(153)

DRAWING NO. 35-06
BRIDGE SHEET 1 OF 4

REVISIONS | DATE | BY

SCALE: 1" = 40'-0" AUGUST 2009

DESIGNED MRMK | CHECKED LDP | REVIEWED
DRAWN JTC | DESIGN GROUP | APPROVED PVL

COSTING PLANS