STATE	PROJECT NUMBER	SHEET NO.	TOTAL SHEETS
GA.	NH000-0085-02(153)	308	623

VOID

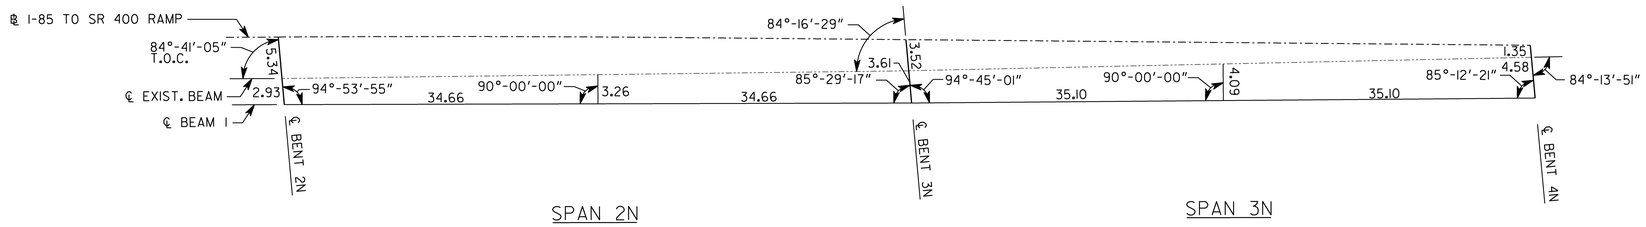

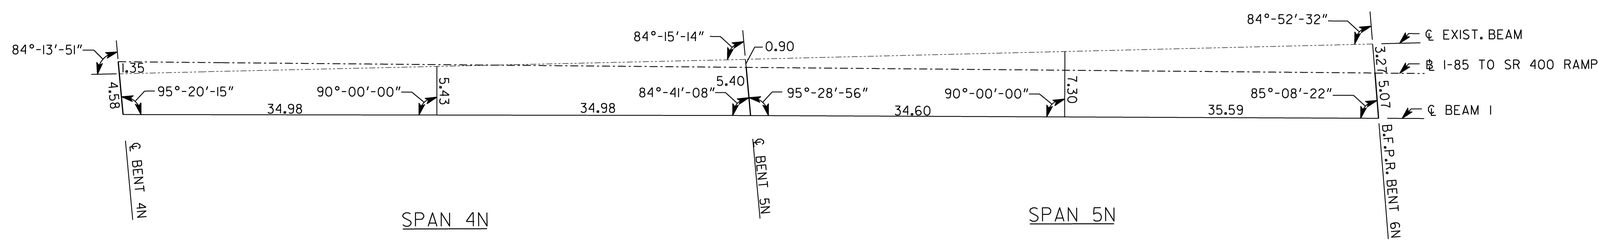

RELEASED FOR CONSTRUCTION
MARCH 15, 2012

NOTES:

1. ALL DIMENSIONS ARE SHOWN IN FEET.
2. ALL DIMENSIONS ALONG BEAMS ARE FROM ℄ BENT TO ℄ DIAPHRAGM OR B.F.P.R. TO ℄ DIAPHRAGM.
4. ALL DIMENSIONS ALONG B.F.P.R., ℄ BENT AND ℄ DIAPHRAGMS ARE FROM ℄ BEAM TO ℄ BEAM.
5. ALL DIAPHRAGMS ARE PERPENDICULAR TO ℄ BEAM 1.

BRIDGE NO. 1

GEORGIA
DEPARTMENT OF TRANSPORTATION
ENGINEERING DIVISION-OFFICE OF BRIDGES AND STRUCTURES

FRAMING PLAN
I-85 SOUTHBOUND TO SR 400 NORTHBOUND
SR 400/I-85 CONNECTOR RAMPS OVER LENOX ROAD AND NORTH FORK PEACHTREE CREEK
FULTON COUNTY
NH000-0085-02(153)

REVISIONS	BY	DATE

DRAWING NO. 35.1 - 10
BRIDGE SHEET 10 OF 20

SCALE: 1/8" = 1'-0"
FEBRUARY 2012

DESIGNED BKA
DRAWN BRW
CHECKED GBL
DESIGN GROUP
REVIEWED
APPROVED

1 INCH WHEN PRINTED FULL SIZE

J:20110026/BRIDGE/BRIDGE1/1-10_FP.DGN