STATE	PROJECT NUMBER	SHEET NO.	TOTAL SHEETS
GA.	NH000-0085-02(153)	378	623

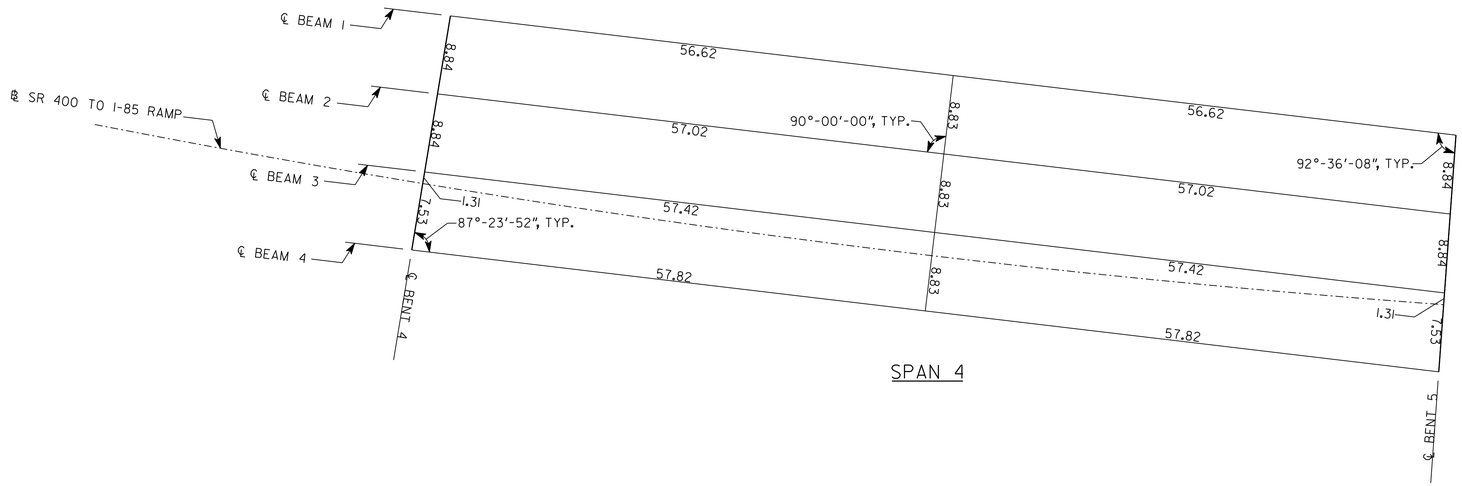

SPAN 4

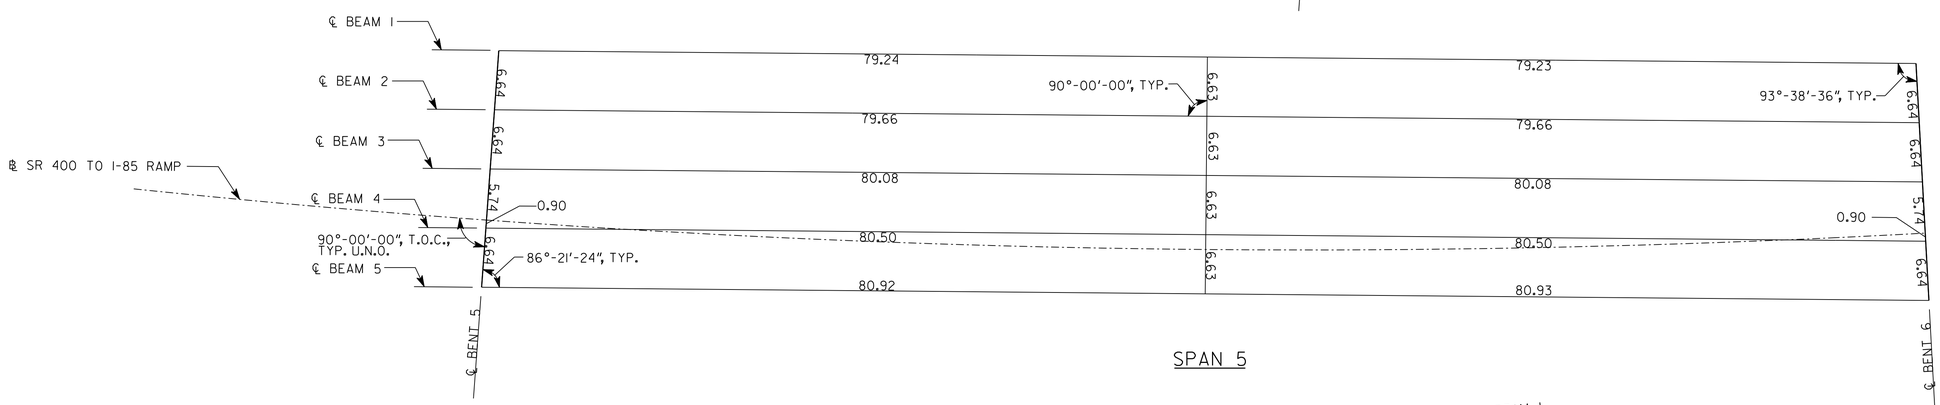

SPAN 5

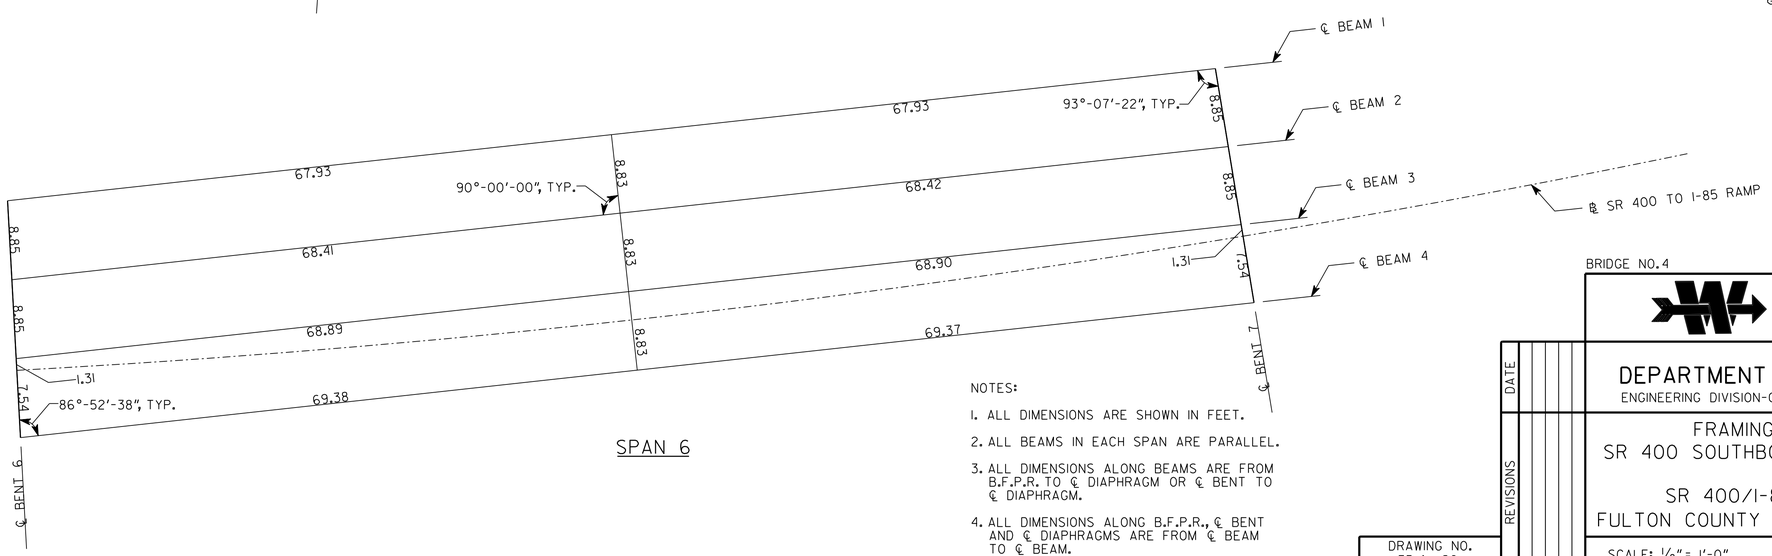

SPAN 6

NOTES:

1. ALL DIMENSIONS ARE SHOWN IN FEET.
2. ALL BEAMS IN EACH SPAN ARE PARALLEL.
3. ALL DIMENSIONS ALONG BEAMS ARE FROM B.F.P.R. TO ℄ DIAPHRAGM OR ℄ BENT TO ℄ DIAPHRAGM.
4. ALL DIMENSIONS ALONG B.F.P.R., ℄ BENT AND ℄ DIAPHRAGMS ARE FROM ℄ BEAM TO ℄ BEAM.
5. ALL DIAPHRAGMS ARE PERPENDICULAR TO BEAMS.

RELEASED FOR CONSTRUCTION
MARCH 15, 2012

BRIDGE NO. 4

GEORGIA
DEPARTMENT OF TRANSPORTATION
ENGINEERING DIVISION-OFFICE OF BRIDGES AND STRUCTURES

FRAMING PLAN SPANS 4-6
SR 400 SOUTHBOUND TO I-85 NORTHBOUND FLYOVER
SR 400/I-85 CONNECTOR RAMPS
FULTON COUNTY NH000-0085-02(153)

SCALE: 1/8" = 1'-0" MARCH 2012

DRAWING NO. 35.4 -20
BRIDGE SHEET 20 OF 50

REVISIONS | BY | DATE

DESIGNED BCB/GBL | CHECKED MS/KAK | REVIEWED
DRAWN DB/BCB | DESIGN GROUP | APPROVED

J:2011026/BRIDGE/BRIDGE/4-19_FP_SPANS 4-6.DGN