STATE		SHEET NO.	TOTAL SHEETS
GA.			

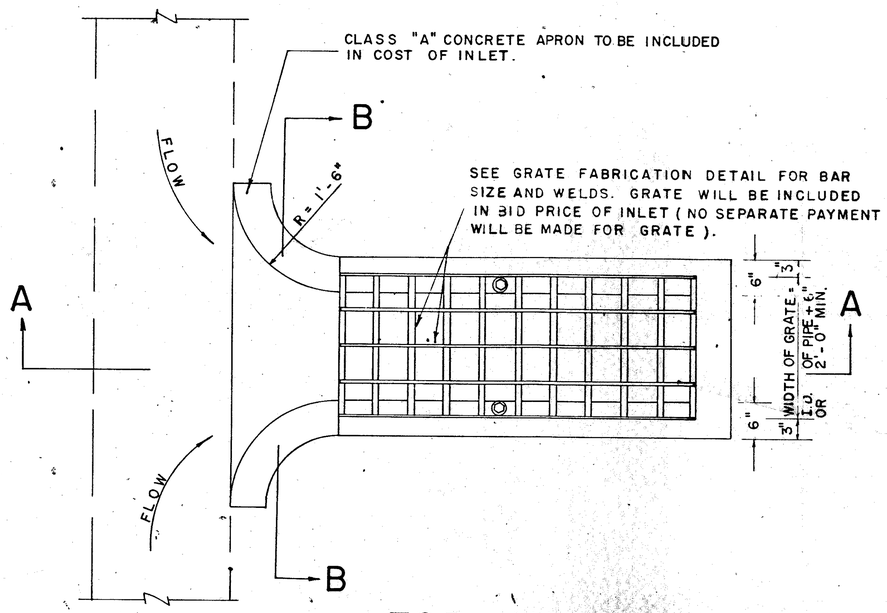

TOP VIEW

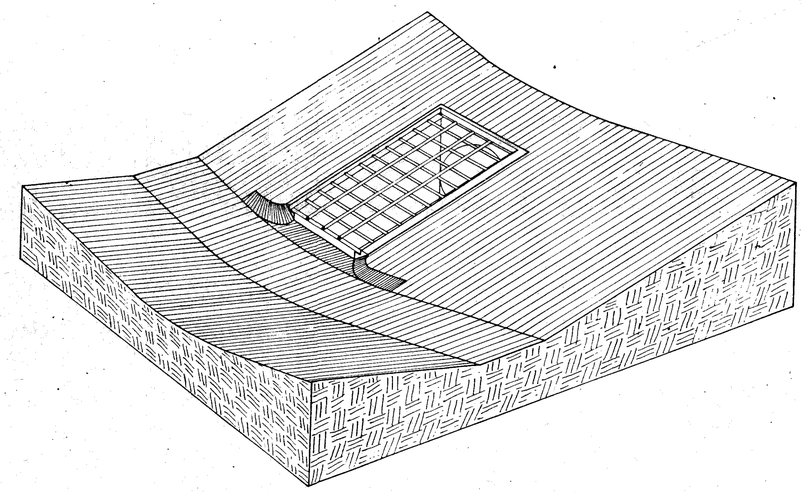

NO SCALE

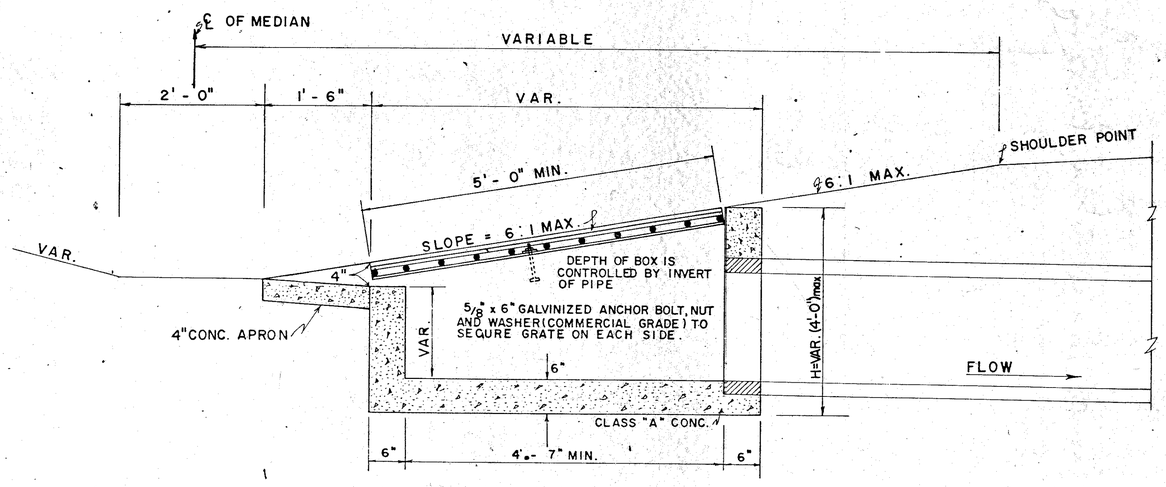

SECTION A-A

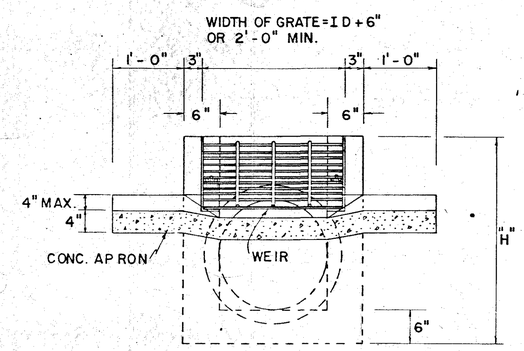

SECTION B-B

2-12-74	STATE HIGHWAY DEPARTMENT OF GEORGIA ENGINEERING DEPARTMENT	
NOTE ADDED	STANDARD CONSTRUCTION DETAIL MEDIAN DROP INLET SPECIAL DESIGN (FOR USE IN LOW POINT IN MEDIAN WHERE OUTFALL IS NOT SUFFICIENT TO USE NORMAL DROP INLET) SCALE: 1" = 1'-0"	3-1-71
WFB	DESIGNED J L P DRAWN J M W TRACED A V S CHECKED H R	SUBMITTED APPROVED

D-3