1/11/2013 2:39:58 PM	PRF	J:\2011026\762380\Pedestrial Trail\DGN\762380_29.1-002 (TRAIL).dgn	STATE	PROJECT NUMBER	SHEET NO.	TOTAL SHEETS
USER:pravotti	X:\programs\Ustation\PLOT-CONFIG_microstation-V8i\HLEGDOT_Pen_table.tbl		GA	NH000-0085-02(153)	254.2	623

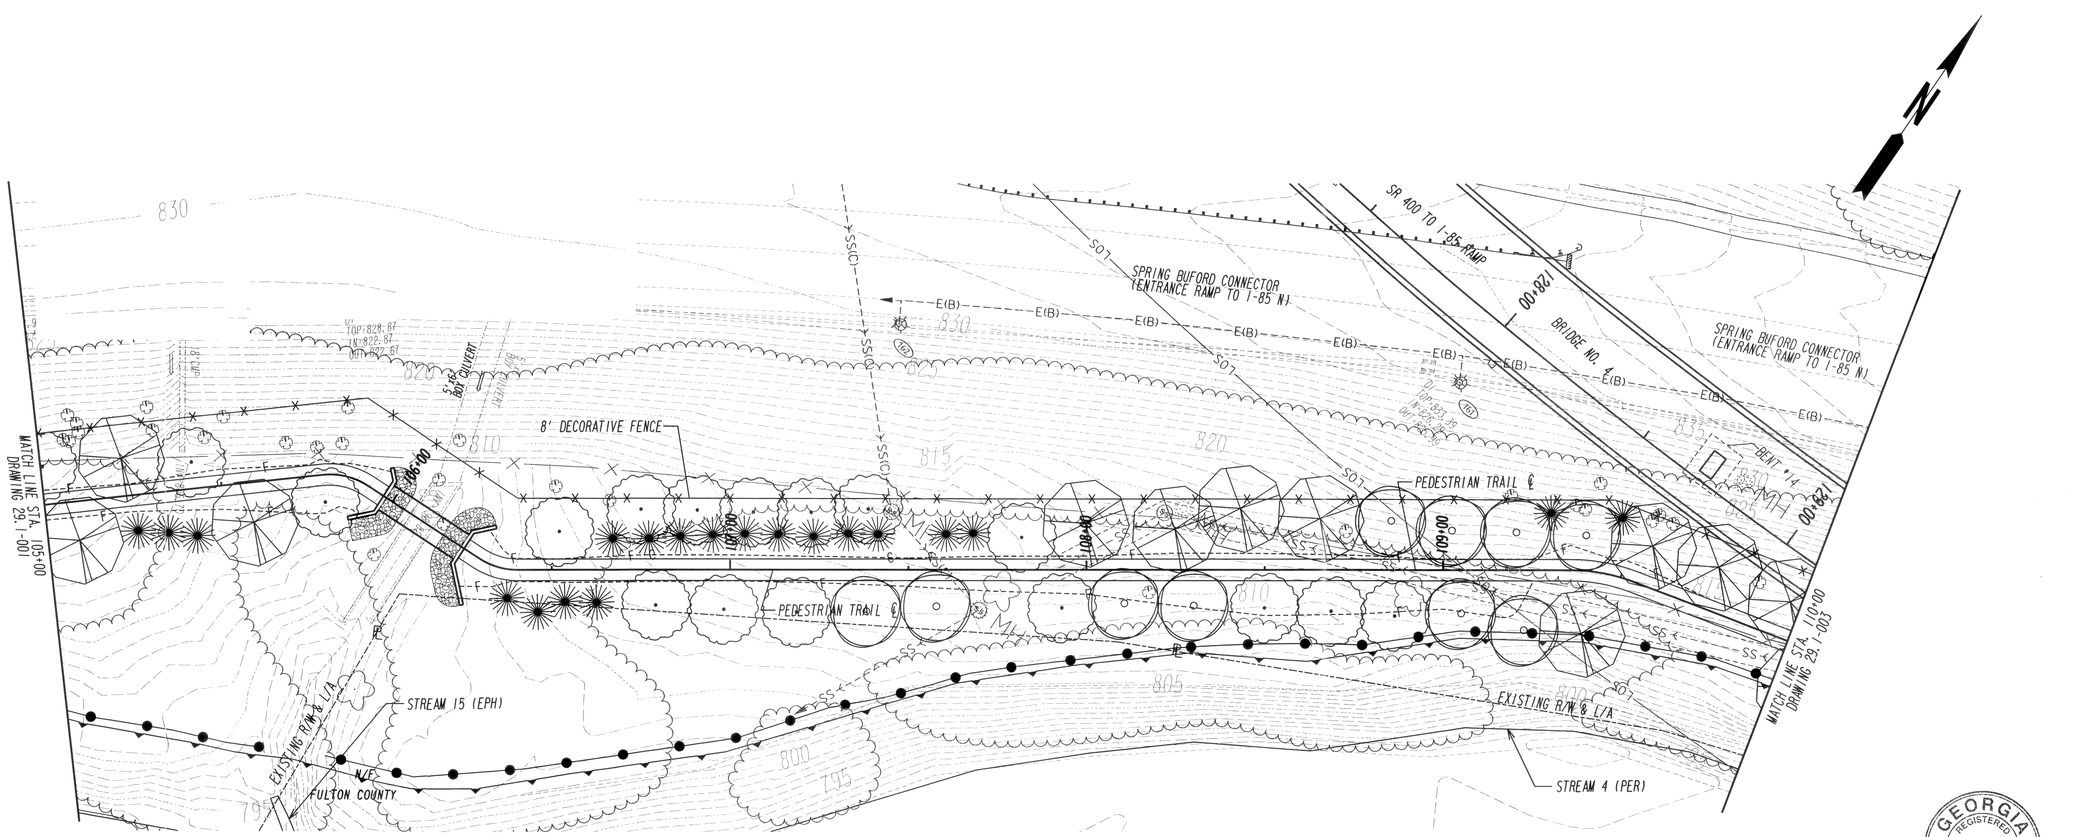

GEORGIA REGISTERED No. 595 LANDSCAPE ARCHITECT JON E. BENSON 1/14/13

Planting Legend

- Red Maple
- Loblolly Pine
- American Holly
- Laurel Oak
- Tulip Poplar
- Overcup Oak
- Black Gum

RELEASED FOR CONSTRUCTION
JANUARY 10, 2013

PROPERTY AND EXISTING R/W LINE	BEGIN LIMIT OF ACCESS.....BLA
REQUIRED R/W LINE	END LIMIT OF ACCESS.....ELA
CONSTRUCTION LIMITS	LIMIT OF ACCESS
EASEMENT FOR CONSTR & MAINTENANCE OF SLOPES	REQ'D R/W & LIMIT OF ACCESS
EASEMENT FOR CONSTR OF SLOPES	
EASEMENT FOR CONSTR OF DRIVES	

Archer Western Contractors

Heath & Lineback Engineers INCORPORATED
2390 CANTON ROAD, BUILDING 200
MARIETTA, GEORGIA 30066-5393
(770)424-1668

SCALE IN FEET
0 20 40 80

JBTa

REVISION DATES

STATE OF GEORGIA
DEPARTMENT OF TRANSPORTATION
OFFICE: Innovative Program Delivery

PEDESTRIAN TRAIL PLAN

S.R. 400/ I-85
CONNECTOR RAMPS

DRAWING No. 29.1-002

3/1/2007 GPLN