1/11/2013 2:41:30 PM	PRF	J:\2011026\762380\Pedestrial Trail\DGN\762380_29.1-005 (TRAIL).dgn	STATE	PROJECT NUMBER	SHEET NO.	TOTAL SHEETS
USER:pravotti	X:\programs\Ustation\PLOT-CONFIG_microstation-V8i\HLEGDOT_Pen_table.tbl		GA	NH000-0085-02(153)	254.5	623

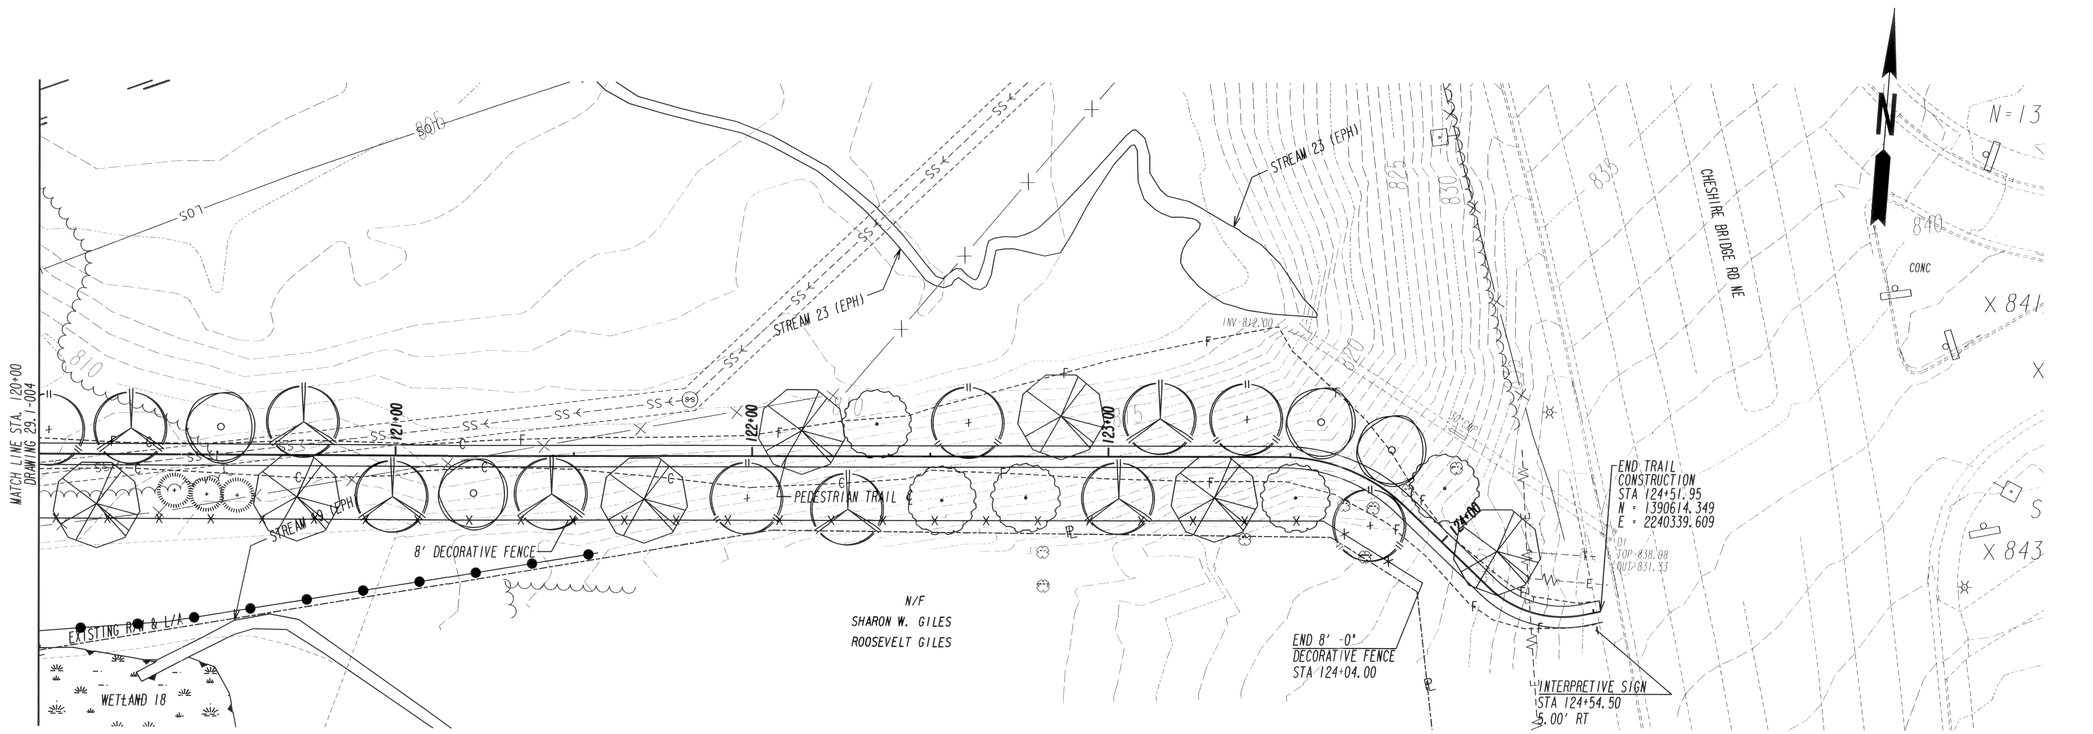

GEORGIA REGISTERED No. 995 LANDSCAPE ARCHITECT LEON E. BENSON 1/4/13

Planting Legend

- Red Maple
- Loblolly Pine
- American Holly
- Laurel Oak
- Tulip Poplar
- Overcup Oak
- Black Gum

RELEASED FOR CONSTRUCTION
JANUARY 10, 2013

PROPERTY AND EXISTING R/W LINE
REQUIRED R/W LINE
CONSTRUCTION LIMITS
EASEMENT FOR CONSTR & MAINTENANCE OF SLOPES
EASEMENT FOR CONSTR OF SLOPES
EASEMENT FOR CONSTR OF DRIVES

BEGIN LIMIT OF ACCESS.....BLA
END LIMIT OF ACCESS.....ELA
LIMIT OF ACCESS
REQ'D R/W & LIMIT OF ACCESS

Archer Western Contractors

Heath & Lineback Engineers INCORPORATED
2390 CANTON ROAD, BUILDING 200
MARIETTA, GEORGIA 30066-5393
(770)424-1668

SCALE IN FEET
0 20 40 80

REVISION DATES		

STATE OF GEORGIA
DEPARTMENT OF TRANSPORTATION
OFFICE: Innovative Program Delivery

PEDESTRIAN TRAIL PLAN

S.R. 400/ I-85
CONNECTOR RAMPS

DRAWING NO. 29.1-005

3/1/2007 GPLN