FED. ROAD DIV. No.	STATE	FED. AID PROJ. No.	STATE AID PROJ. No.	FISCAL YEAR	SHEET No.	TOTAL SHEETS
3	Ga.	I-85-1 (38)41		68	127-A5	313

Added To Plans 4/1/69

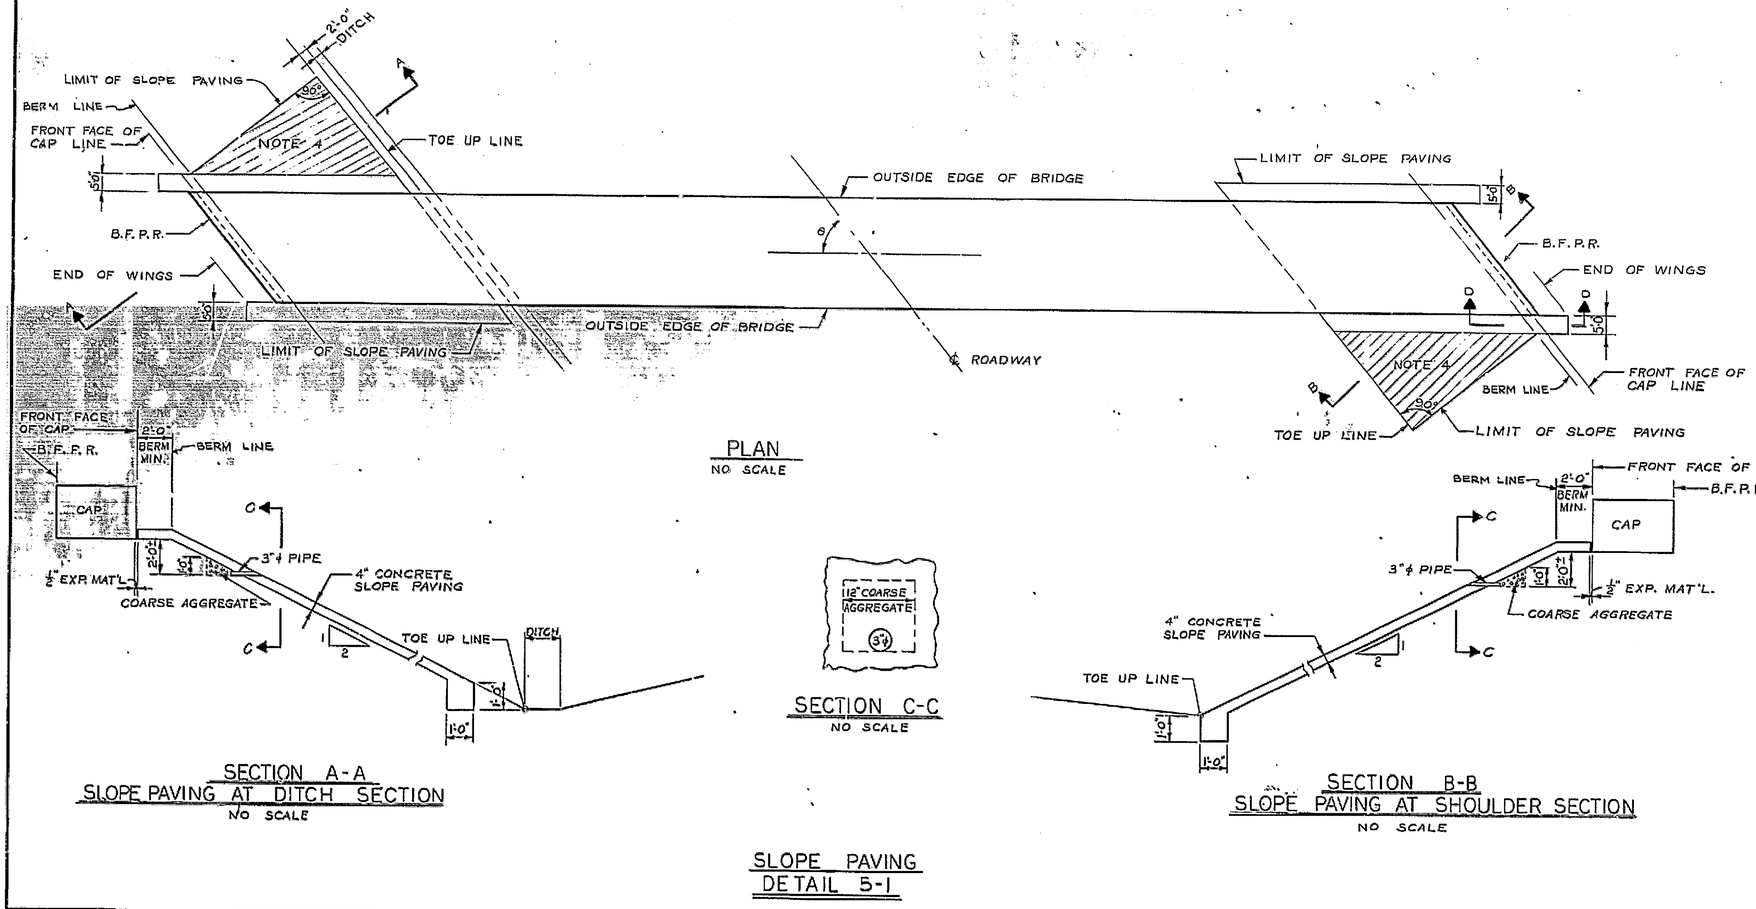

PLAN
NO SCALE

SECTION A-A
SLOPE PAVING AT DITCH SECTION
NO SCALE

SECTION C-C
NO SCALE

SECTION B-B
SLOPE PAVING AT SHOULDER SECTION
NO SCALE

SLOPE PAVING
DETAIL 5-1

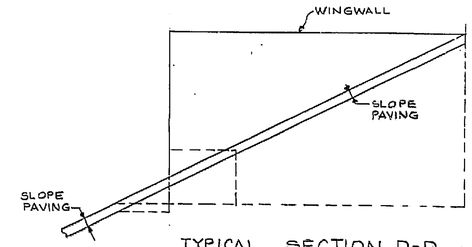

TYPICAL SECTION D-D
NO SCALE

NOTES:

1. PROVIDE WEEP HOLES AT 10'-0" ± O.C. HORIZONTALLY. HOLES SHALL BE FORMED WITH 3"ϕ ASBESTOS-CEMENT PIPE. PROVIDE APPROXIMATELY ONE CUBIC FOOT OF COARSE AGGREGATE BEHIND EACH WEEP HOLE.
2. COST OF FURNISHING AND PLACING ASBESTOS-CEMENT PIPE AND COARSE AGGREGATE SHALL BE INCLUDED IN PRICE BID FOR 4" CONCRETE SLOPE PAVING.
3. PROVIDE ½" EXP. MAT'L AROUND COLUMNS THRU SLOPE PAVING. EXP. MAT'L. TO BE DEPTH OF SLOPE PAVING.
4. OMIT SHADED AREA WHEN θ = 75° OR GREATER.
5. MAXIMUM LENGTH OF POUR HORIZONTALLY SHALL BE 40'.

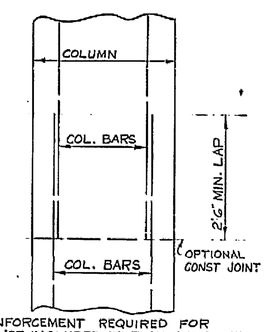

REINFORCEMENT REQUIRED FOR LAP NOT INCLUDED IN PLAN QUANTITIES.

OPTIONAL COLUMN CONSTRUCTION JOINT
DETAIL 5-2
NO SCALE

GEORGIA REGISTERED No. 4984 PROFESSIONAL ENGINEER LEWIS ROLAND HURD
Lewis R Hurd

EECO 67/405

BRIDGE SHEET 5 OF 91

DATE	REVISIONS	BY

STATE HIGHWAY DEPARTMENT OF GEORGIA
BRIDGE DEPARTMENT

EASTERN ENGINEERING COMPANY
ATLANTA GEORGIA

DETAIL SHEET 5
ALL BRIDGES
COWETA COUNTY I.85-1(38)41
NO SCALE MARCH 1968

DESIGNED LRH | TRACED | REVIEWED
DRAWN R.A.L. | CHECKED LRH | APPROVED