FED. ROAD DIV. No.	STATE	FED. AID PROJ. No.	STATE AID PROJ. No.	FISCAL YEAR	SHEET No.	TOTAL SHEETS
3	GA.	I-85-1 (19) 46		68	132	370

HANDRAIL IS GA. STD. 3626 OR 3629.
X=1½" ; Y=1'-6½"

NOTE: ALL SLAB POURS SHALL BE MADE IN NUMERICAL SEQUENCE. PARAPET POURS MAY BE MADE IN ANY SEQUENCE FOLLOWING COMPLETION OF SLAB POURS.

V-GROOVE WITH 2'-½" CHAMFERS TOP AND VERTICAL FACES OF PARAPETS AT PARAPET CONSTRUCTION POINTS.

V-GROOVE WITH 2'-½" CHAMFERS TOP AND VERTICAL FACES OF PARAPET AND VERTICAL AND BOTTOM FACES OF SLAB TO EXTERIOR BEAM AT CONST. JTS.

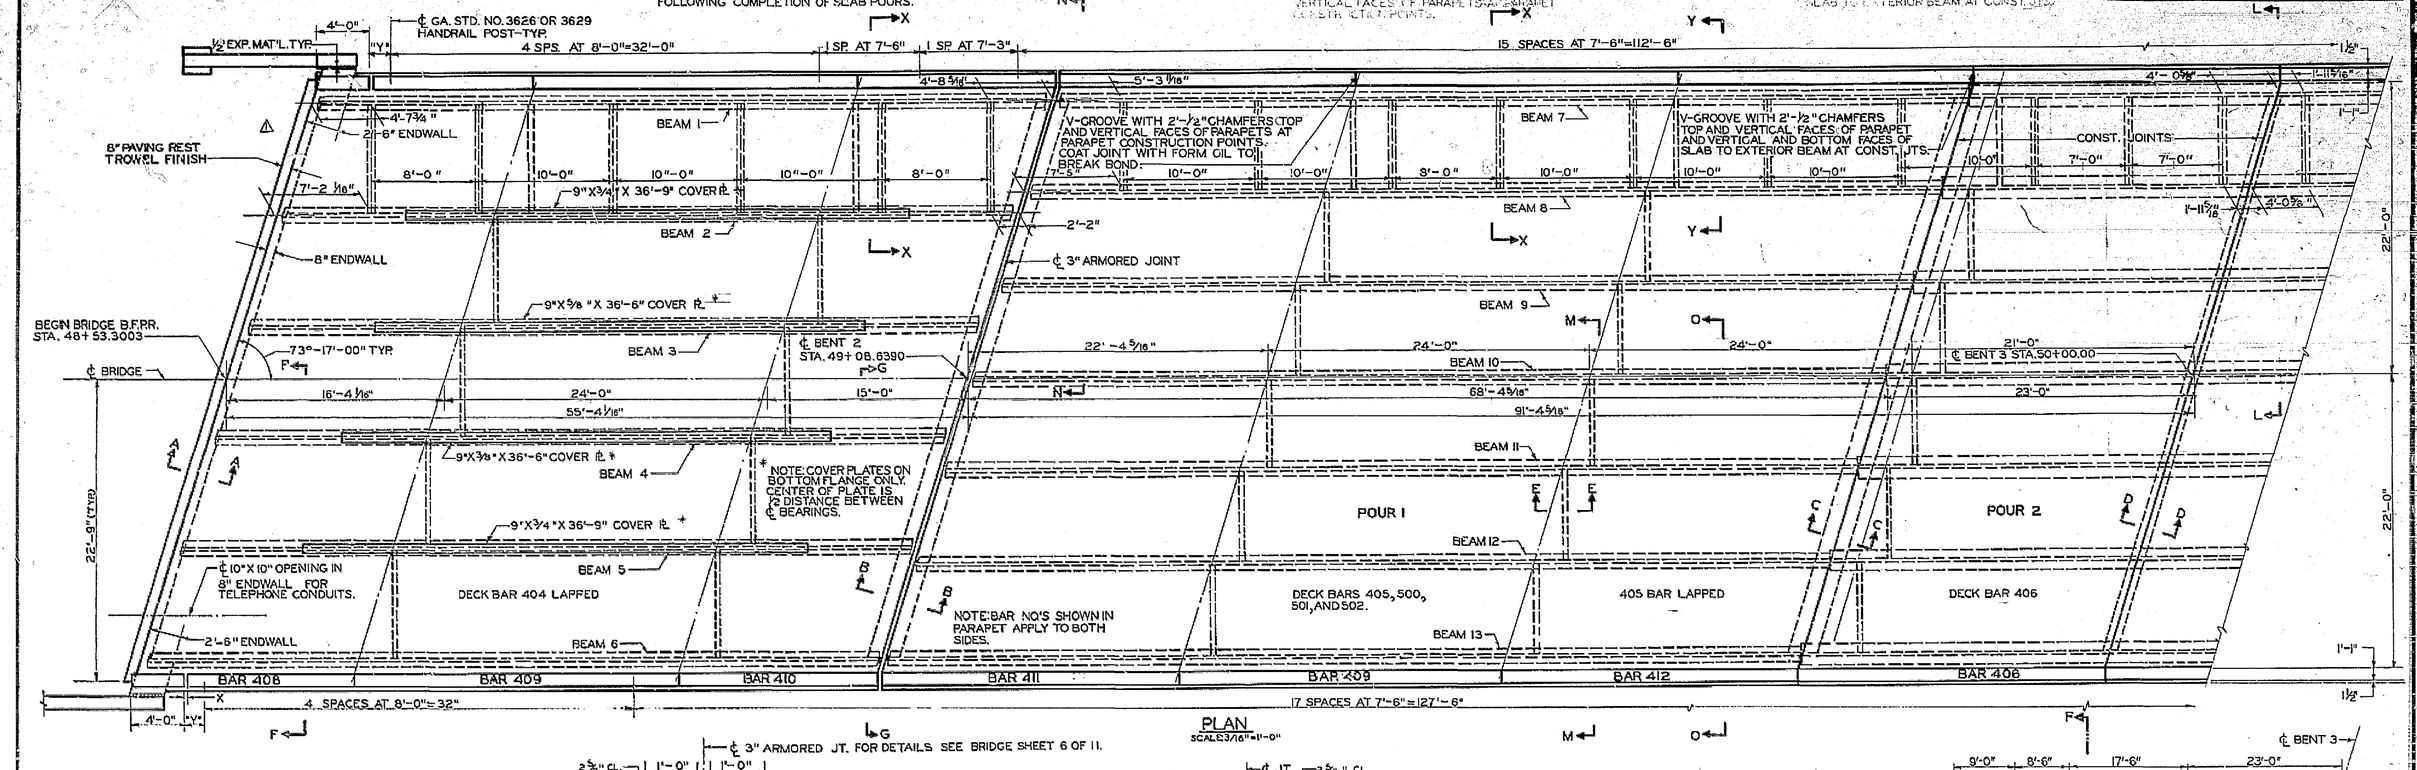

PLAN
SCALE: 3/16"=1'-0"

℄ 3" ARMORED JT. FOR DETAILS SEE BRIDGE SHEET 6 OF 11.

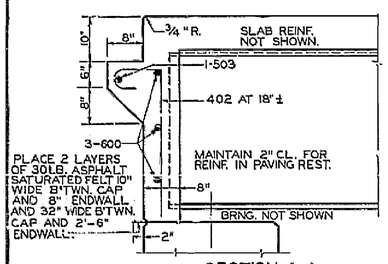

SECTION A-A
NO SCALE

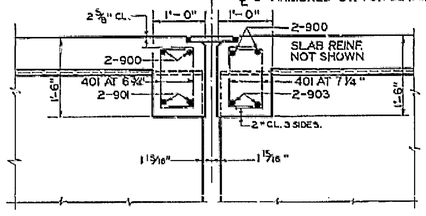

SECTION B-B
SCALE: ¾"=1'-0"

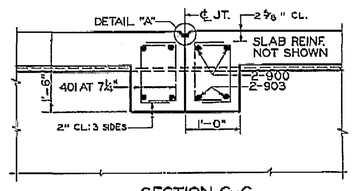

SECTION C-C
SCALE: ¾"=1'-0"

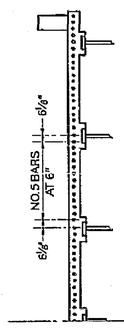

SECTION F-F

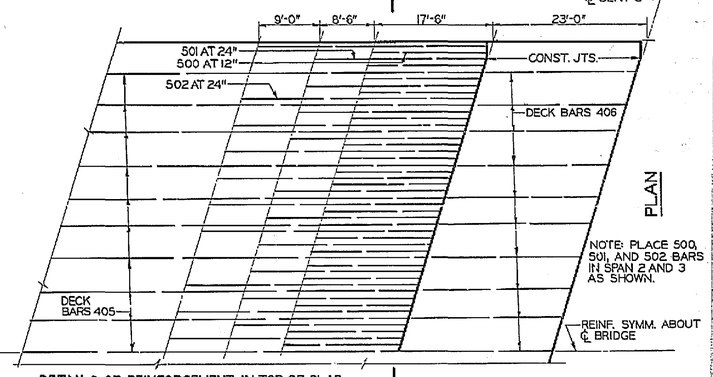

PLAN

DETAILS OF REINFORCEMENT IN TOP OF SLAB
NO SCALE

NOTES

FOR SHEAR CONNECTOR SPACING SPAN 1,2 AND 3 SEE BRIDGE SHEET 5 OF 11.

FOR END POST DETAIL SHEET, L=4'-0", H=2'-9" AND W=1'-1".

STRUCTURAL STEEL FOR BEAMS AND COVER PLATES IN SPAN 1 SHALL BE A.S.T.M. DESIGNATION A-36. STRUCTURAL STEEL FOR BEAMS IN SPANS 2,3 AND 4 SHALL BE A.S.T.M. DESIGNATION A-441. ALL OTHER STRUCTURAL STEEL SHALL BE A.S.T.M. DESIGNATION A-36.

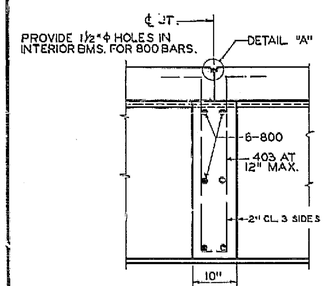

SECTION D-D
SCALE: ¾"=1'-0"

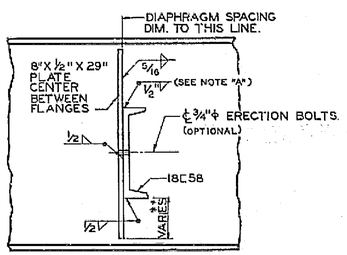

* * SEE SECTIONS H-H AND M-M.

SECTION E-E
SCALE: ¾"=1'-0"

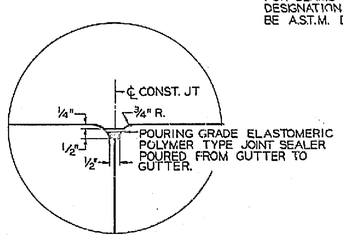

DETAIL "A"
SCALE: 3"=1'-0"

TABLE OF QUANTITIES △

ITEM	SPAN 1	CONT. UNIT	SPAN 4
CU. YDS. CLASS "A" CONCRETE	74.24	221.10	67.84
LBS. BAR REINFORCEMENT STEEL	19,423	65,815	17,774
LBS. STRUCTURAL STEEL	56,120	250,815	45,080

BRIDGE SHEET 2 OF 11

REVISIONS	BY	DATE
WATER MAIN SUPPORTS IN LT BAY OF DECK PLAN	B.L.M.	1/10/61

BRIDGE NO. 2

STATE HIGHWAY DEPARTMENT OF GEORGIA
BRIDGE DEPARTMENT

DECK DETAILS—SHEET 1
McCOLLUM ROAD UNDERPASS
AT STA. 996+19.85

COWETA COUNTY — I.85—1(69)46

SCALE: AS SHOWN — JULY 1968

DESIGNED B.L.M. — TRACED V.A.M. — REVIEWED F.B.
DRAWN J.W.W. — CHECKED — APPROVED