FED. ROAD DIV. No.	STATE	FED. AID PROJ. No.	STATE AID PROJ. No.	FISCAL YEAR	SHEET No.
3	GA.				16-E

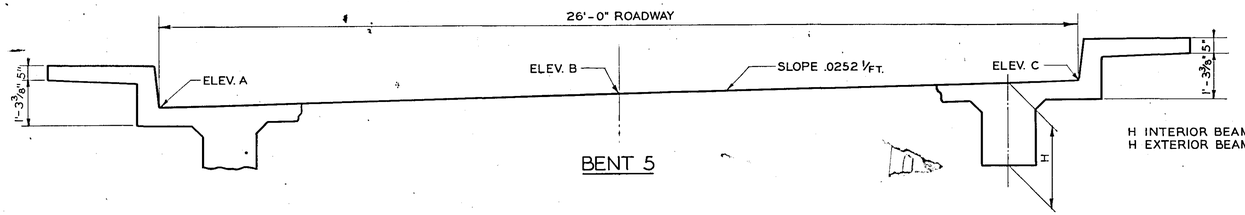

BENT 5

H INTERIOR BEAMS = 2'-5"
H EXTERIOR BEAMS = 2'-4"

	ELEVATIONS		
BENT	A	B	C
1 BFPR	486.84	486.96	486.84
2	486.24	486.37	486.24
3	485.82	485.94	485.88
4	485.57	485.70	485.78
5 BFPR	485.50	485.83	486.16

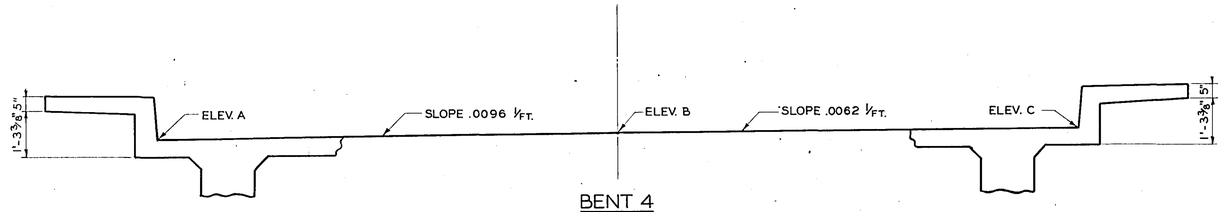

BENT 4

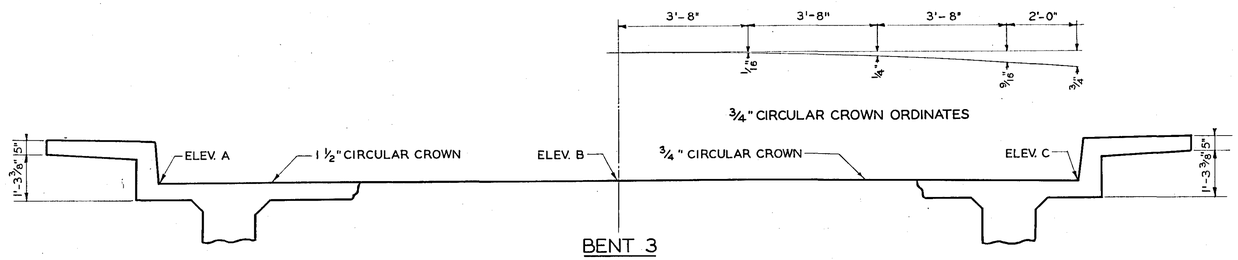

BENT 3

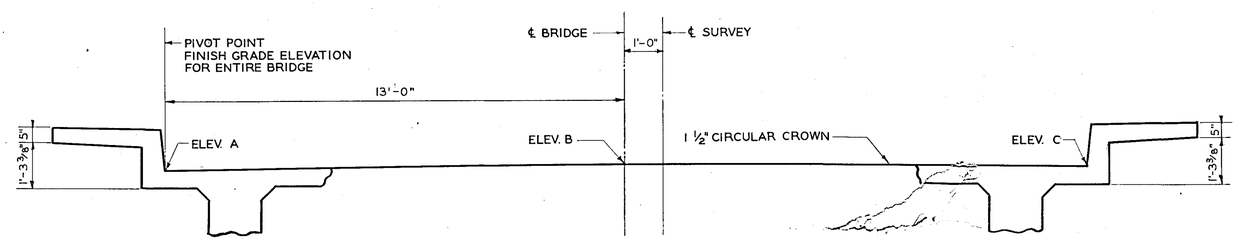

BENTS 1 & 2

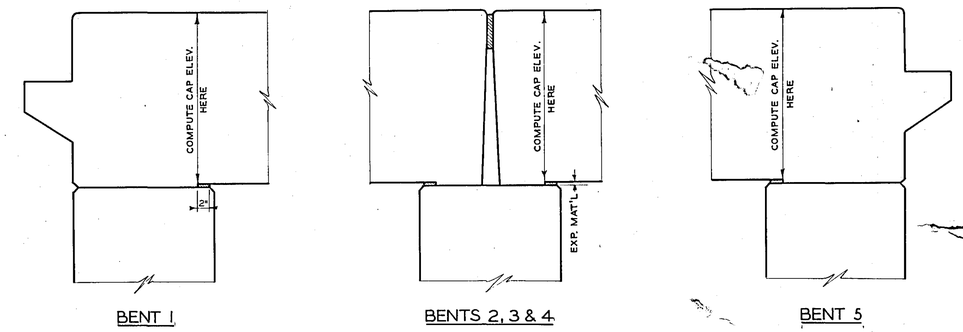

BENT 1 BENTS 2, 3 & 4 BENT 5

LONGITUDINAL SECTION AT BENTS
NO. SCALE

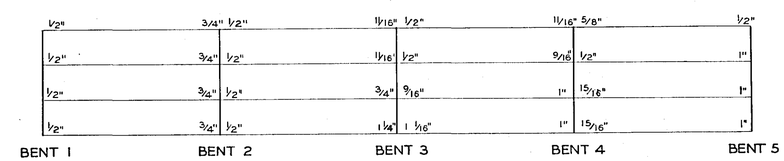

EXPANSION MATERIAL LAYOUT

BRIDGE NO. 2

STATE HIGHWAY DEPARTMENT OF GEORGIA
BRIDGE DEPARTMENT

MISCELLANEOUS DETAILS
BRIDGE OVER CHICKAMAUGA CREEK
STA. 188+02.0 TO STA. 189+54.0
WALKER COUNTY, 4-RR-PR. 697 (3)

SCALE: 1" = 2'-0" AUGUST, 1957

DATE	REVISIONS	BY

DESIGNED
DRAWN J. W. W.
TRACED T. R.
CHECKED W. B. L. J. E. T.
REVIEWED R. K. J.
APPROVED