FED. ROAD DIST. No.	STATE	FED. AID PROJ. No.	STATE AID PROJ. No.	FISCAL YEAR	SHEET No.	TOTAL SHEETS
8	GA.		1633A Pt. 1	40	17	60

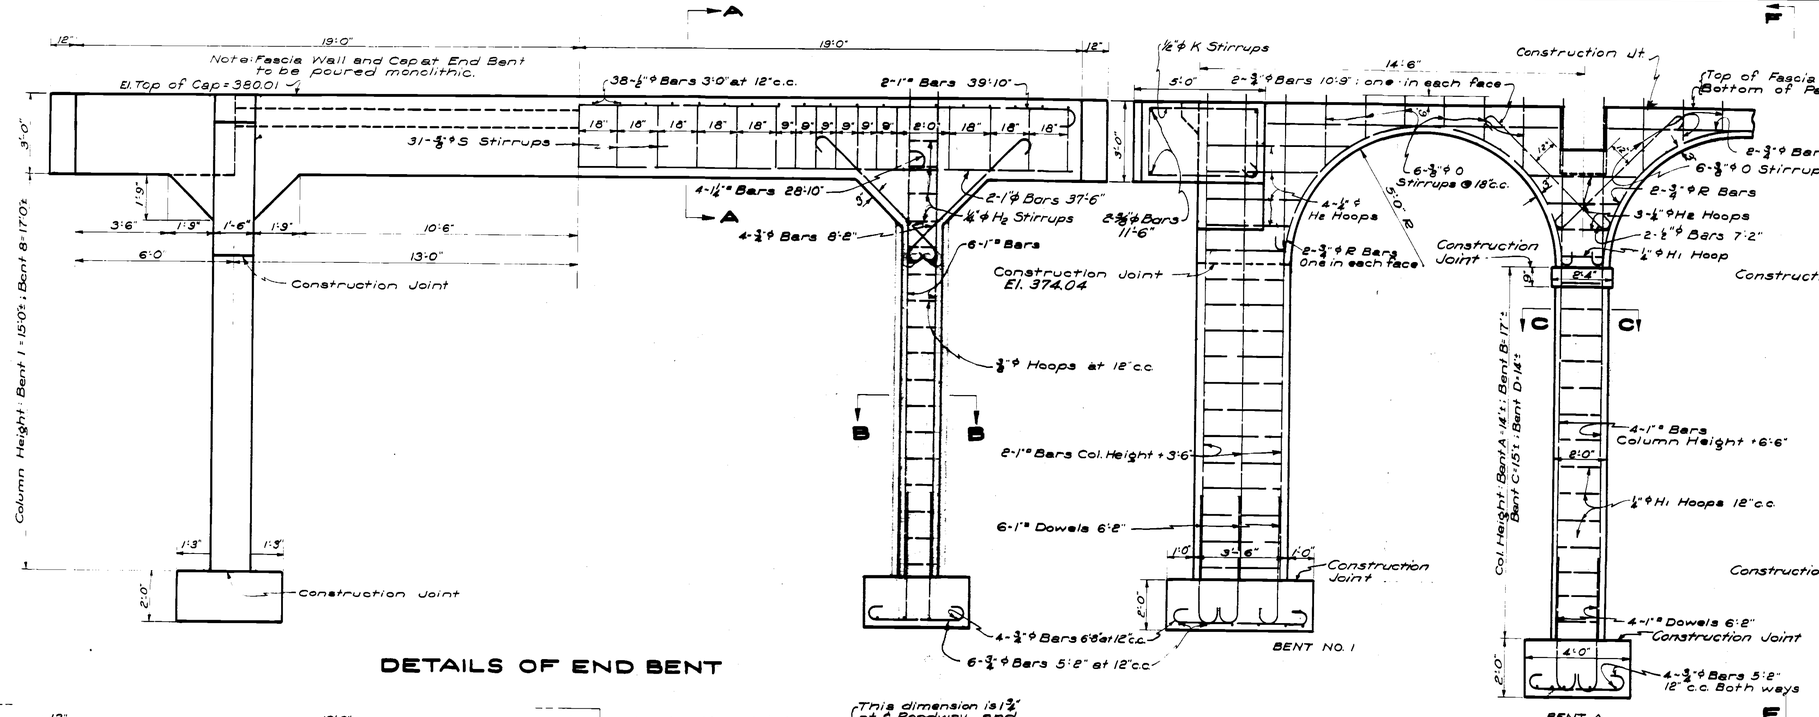

DETAILS OF END BENT

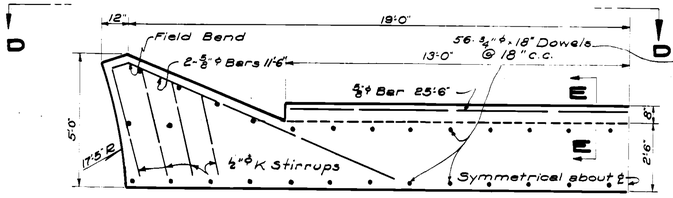

HALF PLAN OF CAP

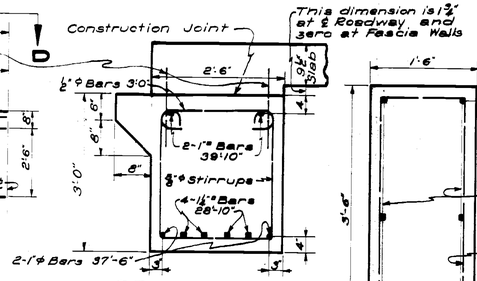

SECTION A-A

Scale ¾" = 1'-0"

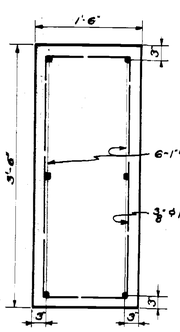

SECTION B-B

No Scale

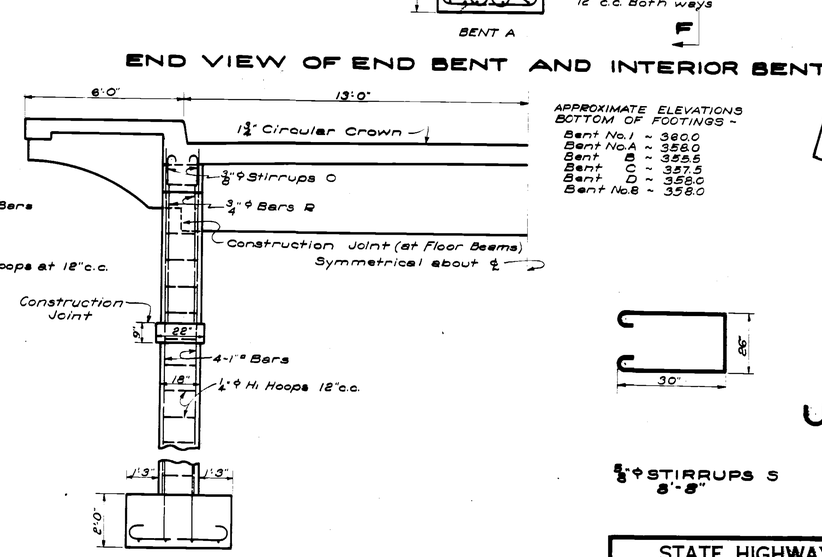

END VIEW OF END BENT AND INTERIOR BENT

APPROXIMATE ELEVATIONS BOTTOM OF FOOTINGS ~

Bent No. 1	~ 380.0
Bent No. A	~ 358.0
Bent B	~ 355.5
Bent C	~ 357.5
Bent D	~ 358.0
Bent No. 8	~ 358.0

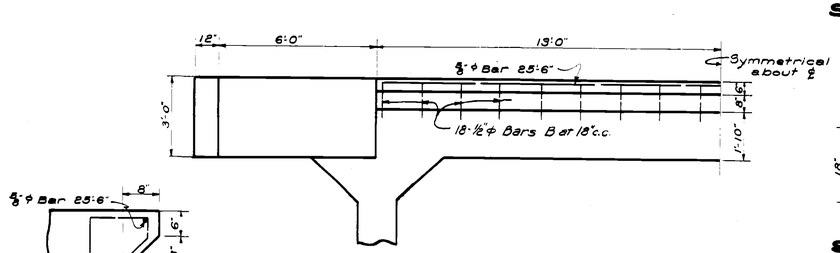

VIEW D-D

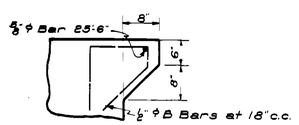

SECTION E-E

Scale ¾" = 1'-0"

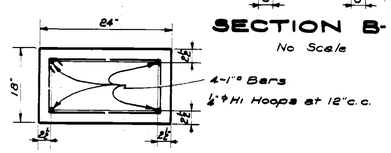

SECTION C-C

Scale ¾" = 1'-0"

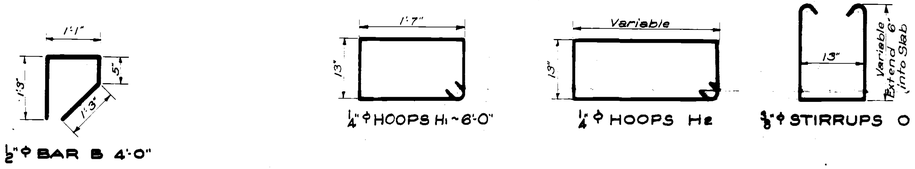

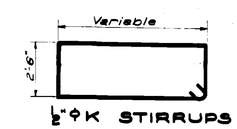

SECTION F-F

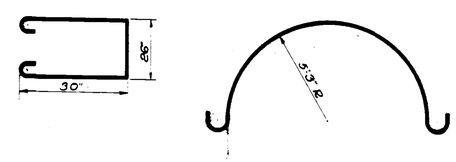

STATE HIGHWAY BOARD OF GEORGIA
BRIDGE DEPARTMENT

DETAILS OF END BENTS
BRIDGE OVER SHOULDER BONE CREEK
STA. 986 + 38.5 TO STA. 991 + 61.5
HANCOCK CO. S.A.P. 1633-A

SCALE ⅜" = 1'-0" EXCEPT AS SHOWN MAY 1940

DESIGNED	W.M.H.	CHECKED	F.W.C.
TRACED	J.C.H.	REVIEWED	C.A.M.