FED. ROAD DIST. No.	STATE	FED. AID PROJ. No.	STATE AID PROJ. No.	FISCAL YEAR	SHEET No.	TOTAL SHEETS
8	GA.		1633A PF.1	40	17A	68

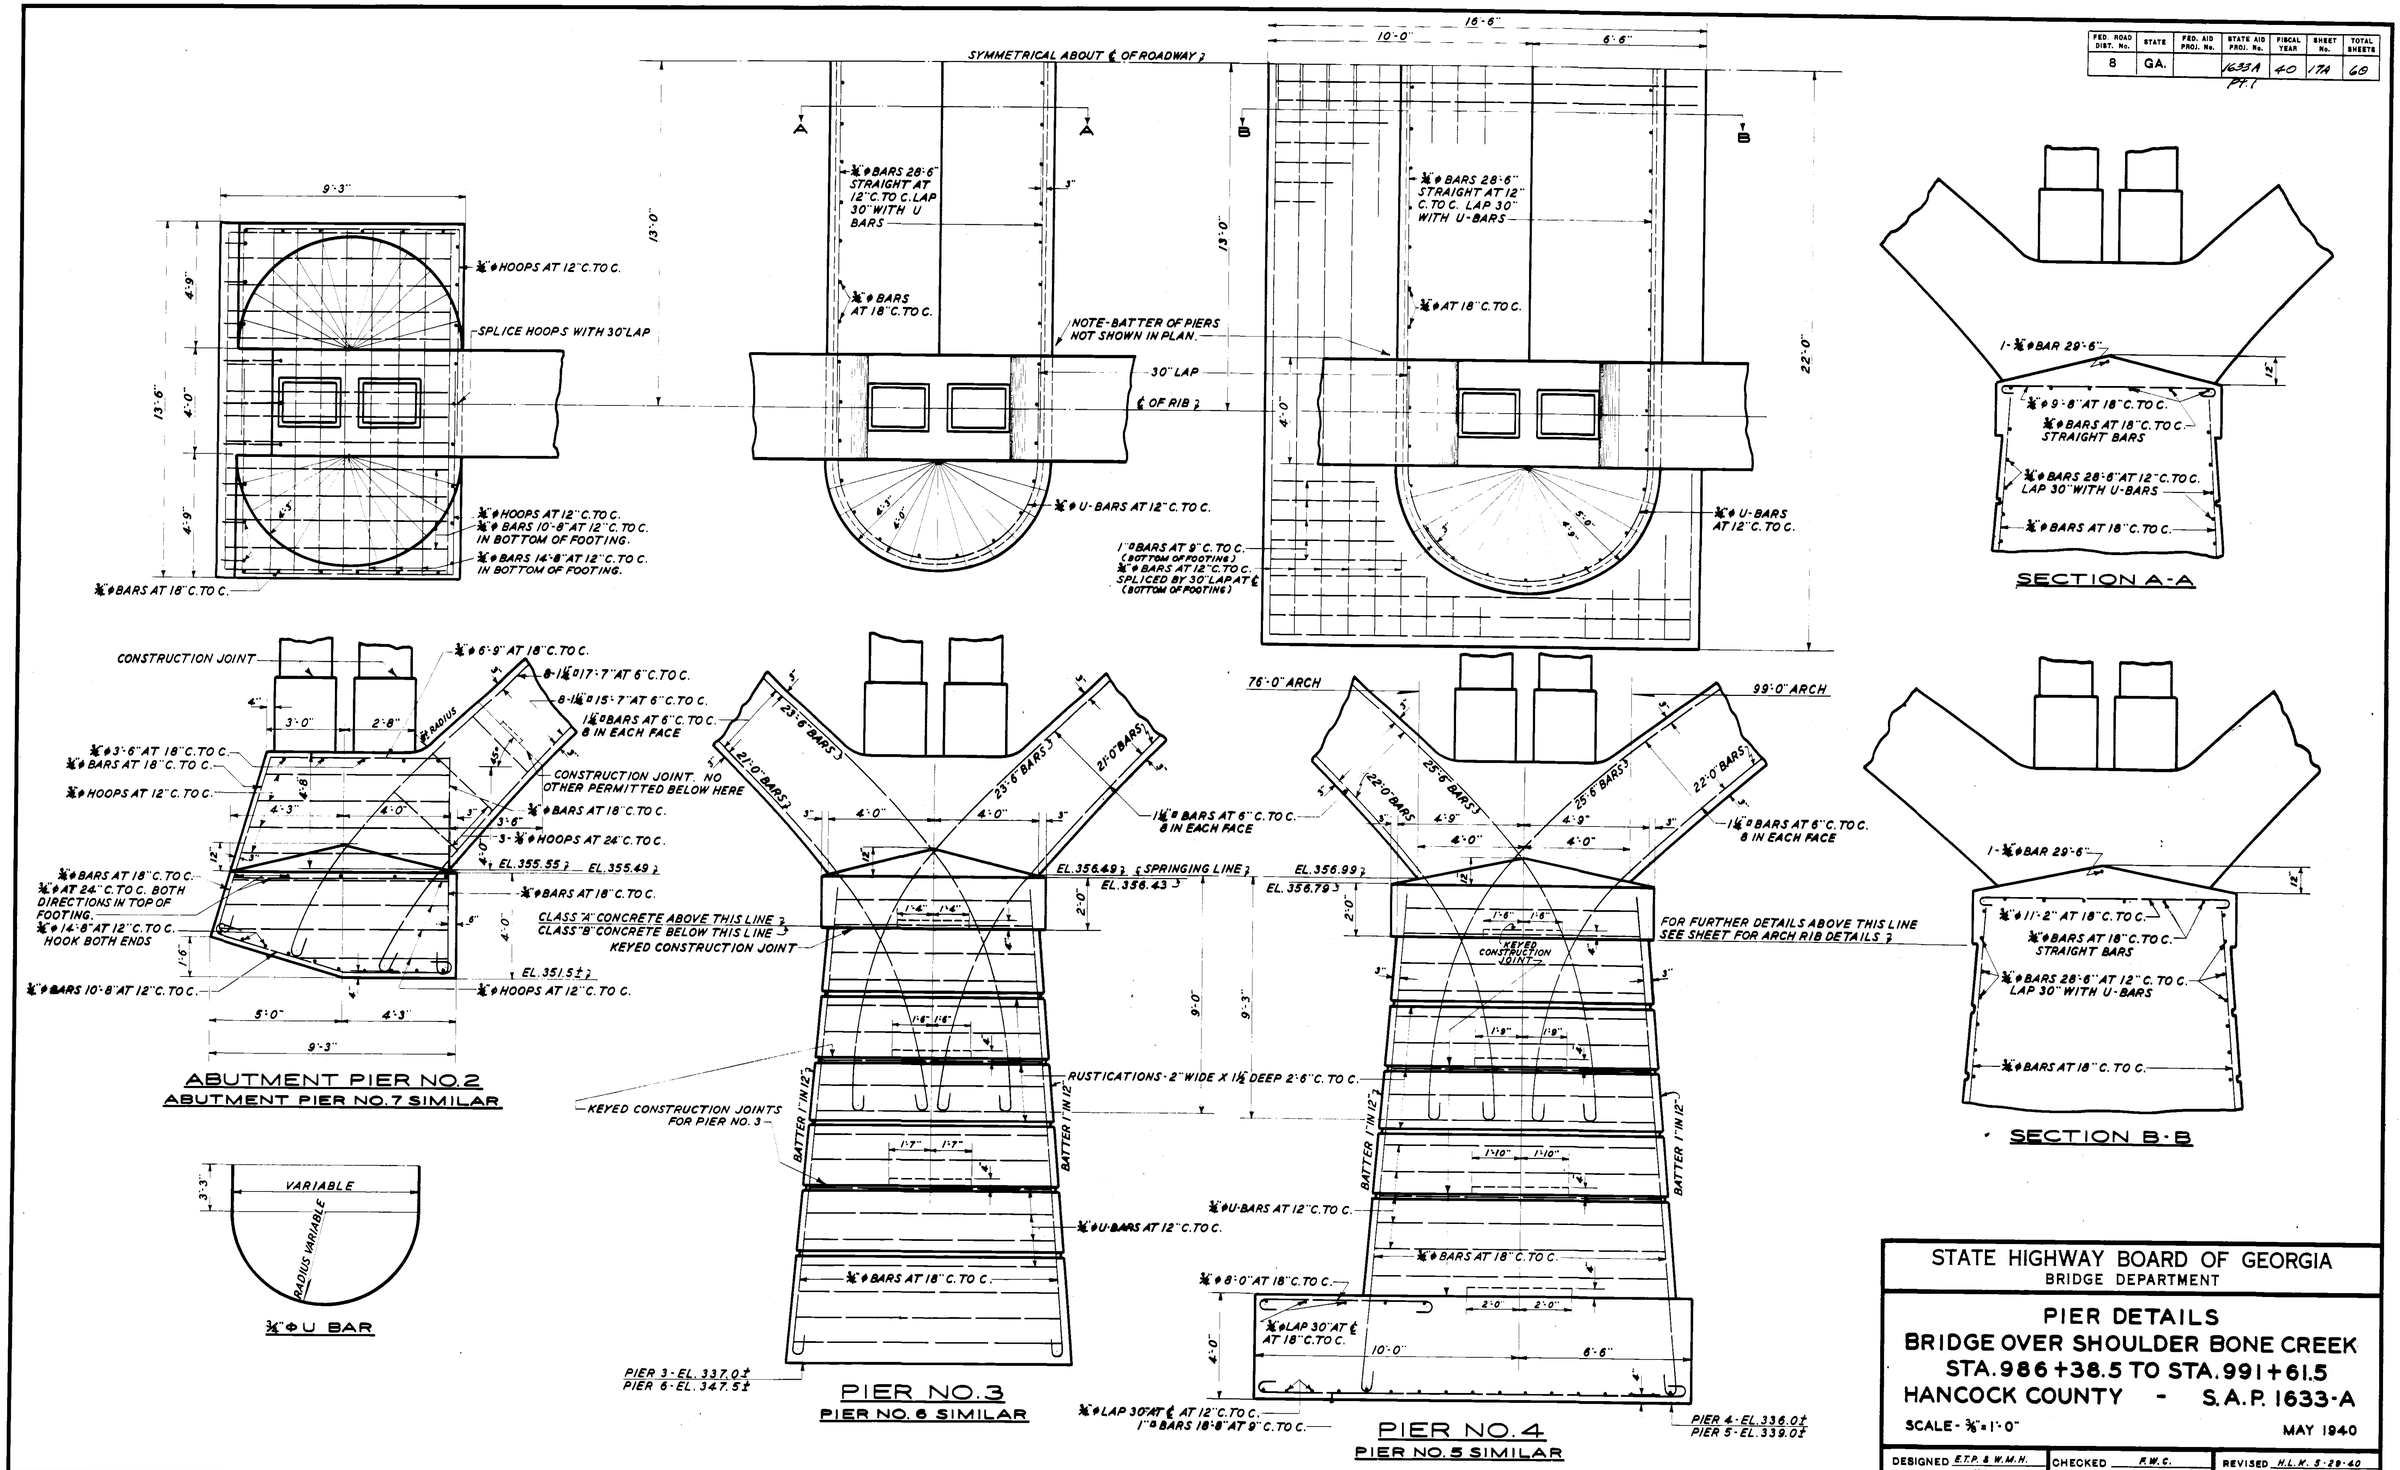

STATE HIGHWAY BOARD OF GEORGIA
BRIDGE DEPARTMENT

PIER DETAILS
BRIDGE OVER SHOULDER BONE CREEK
STA. 986+38.5 TO STA. 991+61.5
HANCOCK COUNTY - S.A.P. 1633-A

SCALE- 3/8" = 1'-0"

MAY 1940

DESIGNED E.T.P. & W.M.H.	CHECKED R.W.C.	REVISED H.L.K. 5-28-40
TRACED H.L.K.	REVIEWED C.A.M.	