STATE AID PROJ. No	DIV.	STATE	FED. AID PROJ. No	FISCAL YEAR	SHEET No	TOTAL SHEETS
	3	GA	BA(4)PR 378-B(2)		1	29

INDEX

Sheet No.	Description
1	Cover Sheet
2	Typical Section
3	Summary of Quantities
4	Detailed Estimate
5-6	Plan and Profile
7-10	Bridge Sheets
11	Pit Location And Overhaul Chart
12	Ga. Std. No. 1018-A Sand Cement Bag Rip Rap
13	" " " 1029-A Rip Rap For Struct. Plate Pipe
14	" " " 1030-A Pipe Culverts
15	" " " 3558-A Concrete Beam Structure
16	" " " 3558-B Concrete Beam Superstructure
17	" " " 3616 Concrete Handrailing
18	" " " 4032 Deep Beam Highway Guard Rail
19	" " " 4033 Guard Rail Posts
20	" " " 9017-A Reinf. Conc. Approach Slab
21	" " " 9017-B Concrete Spillways
22	" " " 9028-B S.E. & Widening of Curves
23	" " " 9031-H Construction Details
24	Cross Sections (Drainage)
25-29	Cross Sections (Earthworks)
23-A	Ga. Std. 9037 Detail of fill at Bridge End.
30	Total Sheets

STATE OF GEORGIA
STATE HIGHWAY DEPARTMENT OF GEORGIA

PLAN AND PROFILE OF PROPOSED
STATE HIGHWAY

STATE BRIDGE BUILDING AUTHORITY PROJECT

BA(4) PR 378-B(2)

WALKER COUNTY

MENLO - LAFAYETTE ROAD

FEDERAL ROUTE # NONE

STATE ROUTE # NONE

SCALES { PLAN: 1 IN. = 100 FT. / PROFILE, HOR., 1 IN = 100 FT., VERT., 1 IN. = 10 FT.

CONVENTIONAL SIGNS

STATE AND NATIONAL LINE
COUNTY LINE
CITY, VILLAGE OR BOROUGH
TOWNSHIP LINE / SECTION LINE / GRANT LINE
FENCE LINE / GUARD RAIL
UNFENCED PROPERTY
RIGHT OF WAY LINE
TRAVELED WAY
RAILROADS
RETAINING WALL
BASE OR SURVEY LINE
LEVEE
CULVERTS
DROP INLET
TROLLEY POLE
POWER POLE
TELEPHONE OR TELEGRAPH POLES
MARSH
HEDGE
GROUND ELEVATION
GRADE ELEVATION
RIGHT OF WAY MARKER
F. A. P. MARKER

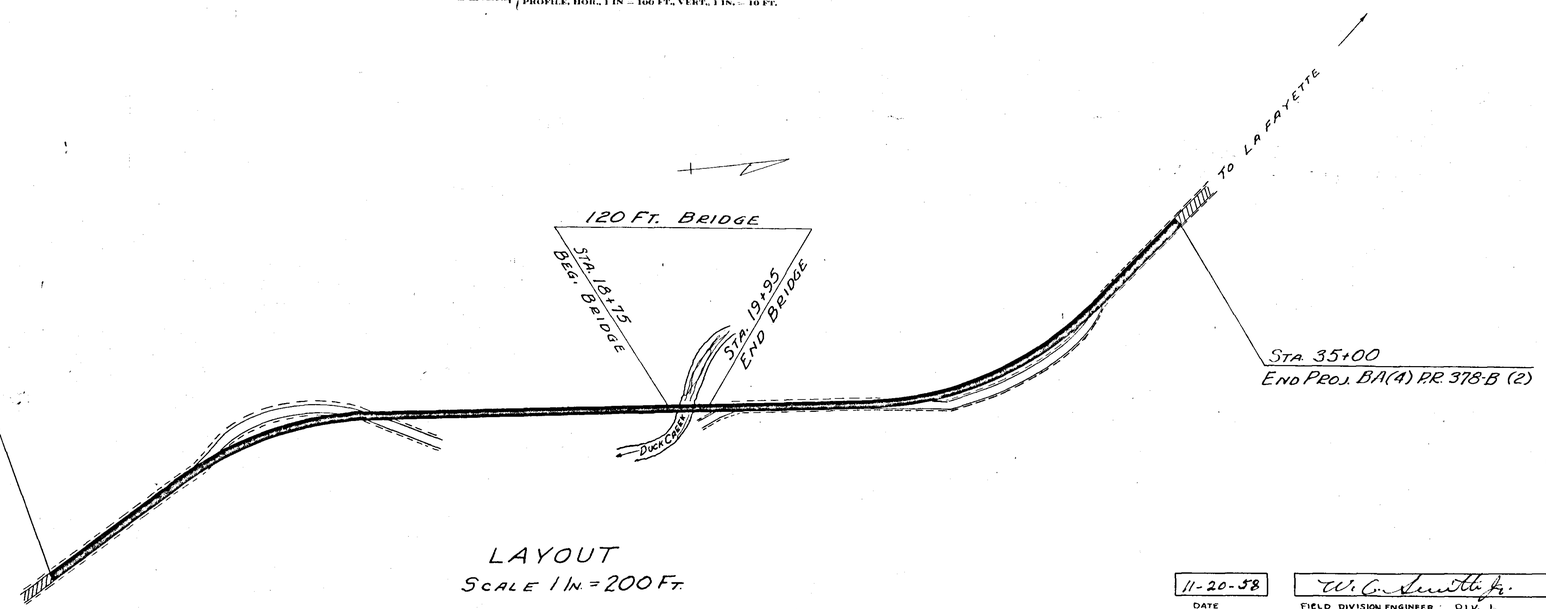

LAYOUT
SCALE 1 IN. = 200 FT.

LOCATION SKETCH

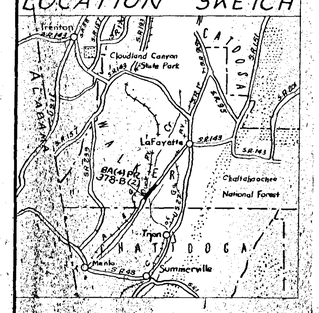

NOTE: ALL WORK TO BE DONE IN ACCORDANCE WITH THE STANDARD SPECIFICATIONS OF THE STATE HIGHWAY DEPARTMENT OF GEORGIA, DATED JULY 1, 1956

BA (4) PR 378-B (2)

Speed Design	50	M.P.H.
Estimated Future Traffic	300	V.P.D.

LENGTH OF PROJECT				
Net	Length	Roadway	0.621	Miles
Net	Length	Bridges	0.022	Miles
Net	Length	Project	0.643	Miles
Net	Length	Exceptions	0.000	Miles
Gross	Length	Project	0.643	Miles

11-20-58	W. C. Smith Jr. p.r.h.	
DATE	FIELD DIVISION ENGINEER DIV. 1.	SUBMITTED FOR APPROVAL
12-22-58	M. H. Shoalburne	
DATE	STATE HIGHWAY ENGINEER OF GEORGIA	STATE HIGHWAY ENGINEER OF GEORGIA

DATE PLANS COMPLETED NOV. 20, 1958