		BA(4)				
3		P.R. 378 B(2)		58	6	29

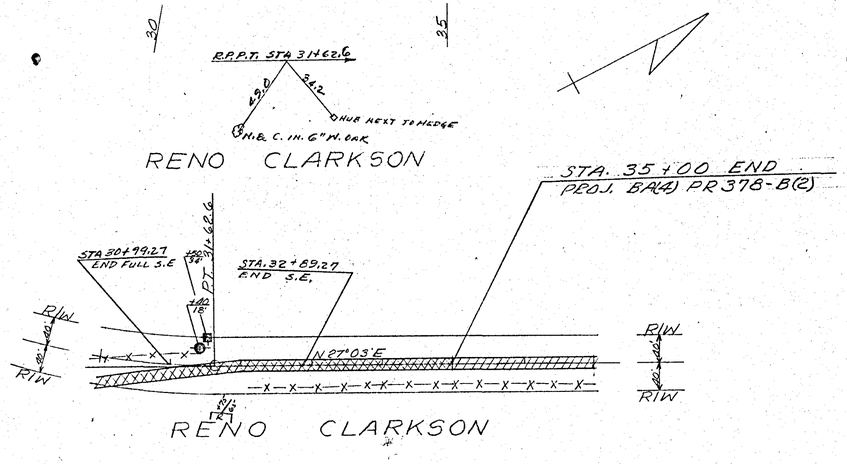

ASPHALT PAVING RETAINED

ASPHALT PAVING REMOVED

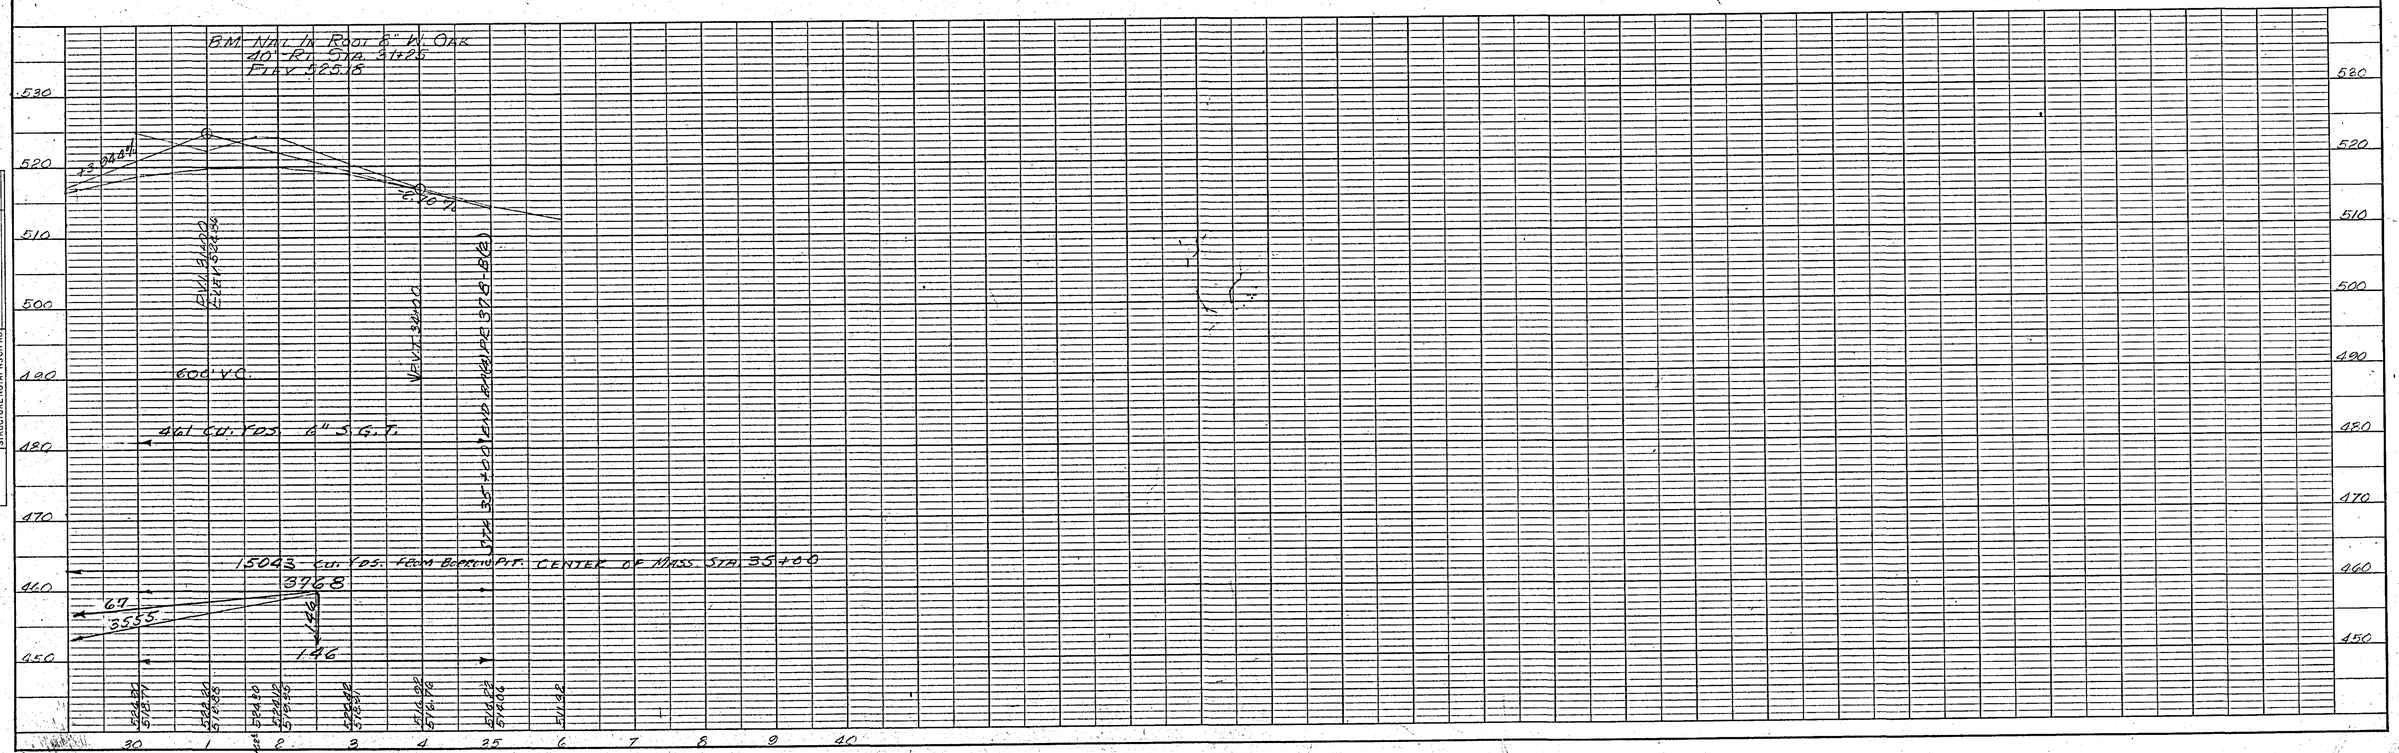

PLATE 1 - PLAN - PROFILE O.P.R.& R.E. STANDARD
KEUFFEL & ESSER CO., NEW YORK.

PLAN
NOTE BOOK NO.
SURVEYED
PLOTTED
ALIGNMENT CHECKED
RT. OF WAY CHECKED
BY
DATE

PROFILE
NOTE BOOK NO.
SURVEYED
PLOTTED
GRADES CHECKED
B. M.'s NOTED
STRUCTURE NOTAT'NS CH'KD
BY
DATE