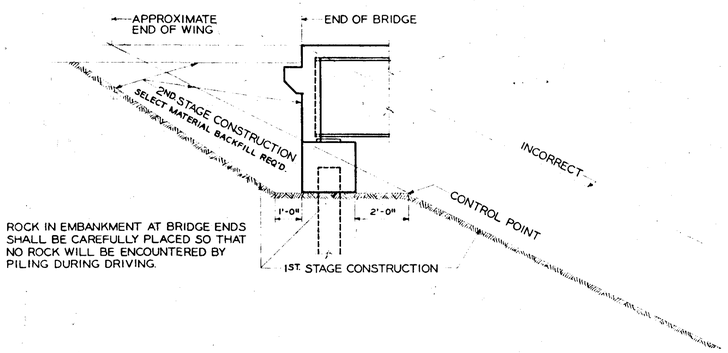

SKETCH SHOWING CONSTRUCTION OF FILLS AT ENDS OF BRIDGES

NO SCALE

FED. ROAD DIV. No.	STATE	FED. AID PROJ. No.	STATE AID PROJ. No.	FISCAL YEAR	SHEET No.	TOTAL SHEETS
3	GA.					

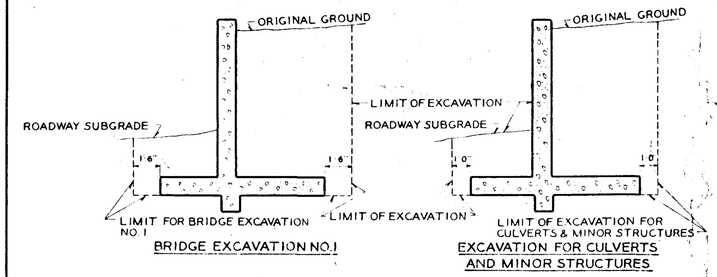

BRIDGE EXCAVATION NO. 1

EXCAVATION FOR CULVERTS AND MINOR STRUCTURES

TYPICAL DETAILS OF EXCAVATION AT STRUCTURES

NOTE: WHERE FILL IS PLACED BEFORE CONSTRUCTION OF STRUCTURES THE COST OF EXCAVATION AND BACKFILL WILL BE INCLUDED IN THE COST OF OTHER ITEMS. THERE WILL BE NO PAYMENT FOR EXCAVATION UNDER THIS CONDITION.

BY	REVISIONS	DATE
H.L.K.	EXCAVATION DETAILS	10-22-57

STATE HIGHWAY DEPARTMENT OF GEORGIA
BRIDGE DEPARTMENT

STANDARD
TYPICAL FILL DETAIL AT END OF BRIDGE

SCALE: AS NOTED

DECEMBER 1956

DESIGNED
DRAWN
TRACED
CHECKED

SUBMITTED C. A. [signature] BRIDGE ENGINEER
APPROVED [signature] STATE HIGHWAY ENGINEER

NUMBER 9037