FED. ROAD DIST. NO.	STATE	FED. AID PROJ. NO.	FISCAL YEAR	SHEET NO.	TOTAL SHEETS
8	GA.	77	1919	1	61

STATE OF GEORGIA

STATE HIGHWAY DEPARTMENT OF GEORGIA

PLAN AND PROFILE OF PROPOSED STATE HIGHWAY

FEDERAL AID PROJECT

CHARLTON COUNTY

DIXIE HIGHWAY

SCALES { PLAN 1 IN. = 100 FT. / PROFILE, HOR. 1 IN. = 100 FT., VERT. = 1 IN. = 10 FT.

INDEX

Sheet 1	Title Page	
" 2	Typical Cross Section and Summary.	
" 3	Plan and profile	Sta 0+00 to Sta 30+00
" 4	" " "	" 30+00 " " 60+00
" 5	" " "	" 60+00 " " 90+00
" 6	" " "	" 90+00 " " 120+00
" 7	" " "	" 120+00 " " 150+00
" 8	" " "	" 150+00 " " 180+00
" 9	" " "	" 180+00 " " 217+00
" 10	" " "	" 217+00 " " 248+00
" 11	" " "	" 248+00 " " 277+00
" 12	" " "	" 277+00 " " 300+00
" 13	" " "	" 300+00 " " 330+00
" 14	" " "	" 330+00 " " 360+00
" 15	" " "	" 360+00 " " 390+00
" 16	" " "	" 390+00 " " 420+00
" 17	" " "	" 420+00 " " 450+00
" 18	" " "	" 450+00 " " 480+00
" 19	" " "	" 480+00 " " 510+00
" 20	" " "	" 510+00 " " 540+00
" 21	" " "	" 540+00 " " 570+00
" 22	" " "	" 570+00 " " 600+00
" 23	" " "	" 600+00 " " 630+00
" 24	" " "	" 630+00 " " 660+00
" 25	" " "	" 660+00 " " 690+00
" 26	" " "	" 690+00 " " 720+00
" 27	" " "	" 720+00 " " 750+00
" 28	" " "	" 750+00 " " 780+00
" 29	" " "	" 780+00 " " 810+00
" 30	" " "	" 810+00 " " 840+00
" 31	" " "	" 840+00 " " 870+00
" 32	" " "	" 870+00 " " 900+00
" 33	" " "	" 900+00 " " 930+00
" 34	" " "	" 930+00 " " 960+00
" 35	" " "	" 960+00 " " 1025+00
" 36	" " "	" 1025+00 " " 1026+00
" 37	"	Standard Bridges, Wooden Trestle, Pine. Length (Dwg #10)
" 38	"	Standard Concrete Headwalls & Culverts (Dwg #12)
" 39-61	"	Cross Sections

NOTE:- SHEETS No 45A, 45B, 56A, ARE INCLUDED, DUE TO REVISION

CONVENTIONAL SIGNS

STATE AND NATIONAL LINE
COUNTY LINE
CITY, VILLAGE OR BOROUGH
TOWNSHIP LINE
SECTION LINE
GRANT LINE
FENCE LINE
GUARD RAIL
UNFENCED PROPERTY
RIGHT OF WAY LINE
TRAVELED WAY
RAILROADS
RETAINING WALL
BASE OR SURVEY LINE
LEVEE
CULVERTS
DROP INLET
TROLLEY POLE
POWER POLE
TELEPHONE OR TELEGRAPH POLES
MARSH
HEDGE
GROUND ELEVATION
GRADE ELEVATION
RAISE ELEV. FOR EASEM'T OF GRADE
DROP ELEV. FOR EASEM'T OF GRADE

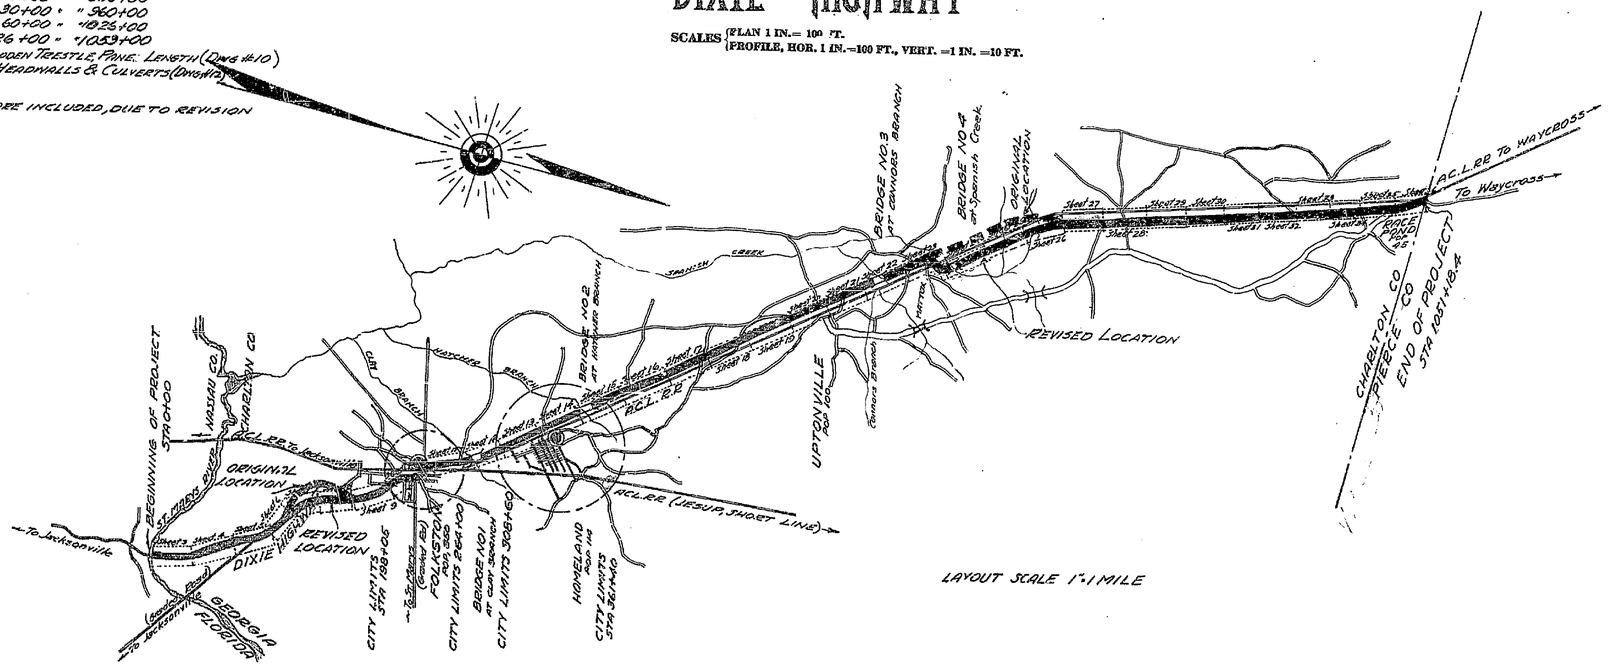

LAYOUT SCALE 1" = 1 MILE

NOTE: CONSTRUCT AS PER STANDARD SPECIFICATIONS, HIGHWAY DEPARTMENT OF GEORGIA.

TOTAL NET LENGTH = 101,182.4 = 19.16 MILES

SUBMITTED FOR APPROVAL

STATE HIGHWAY ENGINEER OF GEORGIA

CHAIRMAN STATE HIGHWAY DEPARTMENT OF GEORGIA

RECOMMENDED FOR APPROVAL

DISTRICT ENGINEER BUREAU OF PUBLIC ROADS

RECOMMENDED FOR APPROVAL

CHIEF ENGINEER BUREAU OF PUBLIC ROADS

APPROVED

DIRECTOR - BUREAU OF PUBLIC ROADS