CROSS SECTIONS
Scale 1 inch = 5 feet

FED. ROAD DIST. NO.	STATE	FED. AID PROJ. NO.	FISCAL YEAR	SHEET NO.	TOTAL SHEETS
8	Ga.	1	1917	200	200

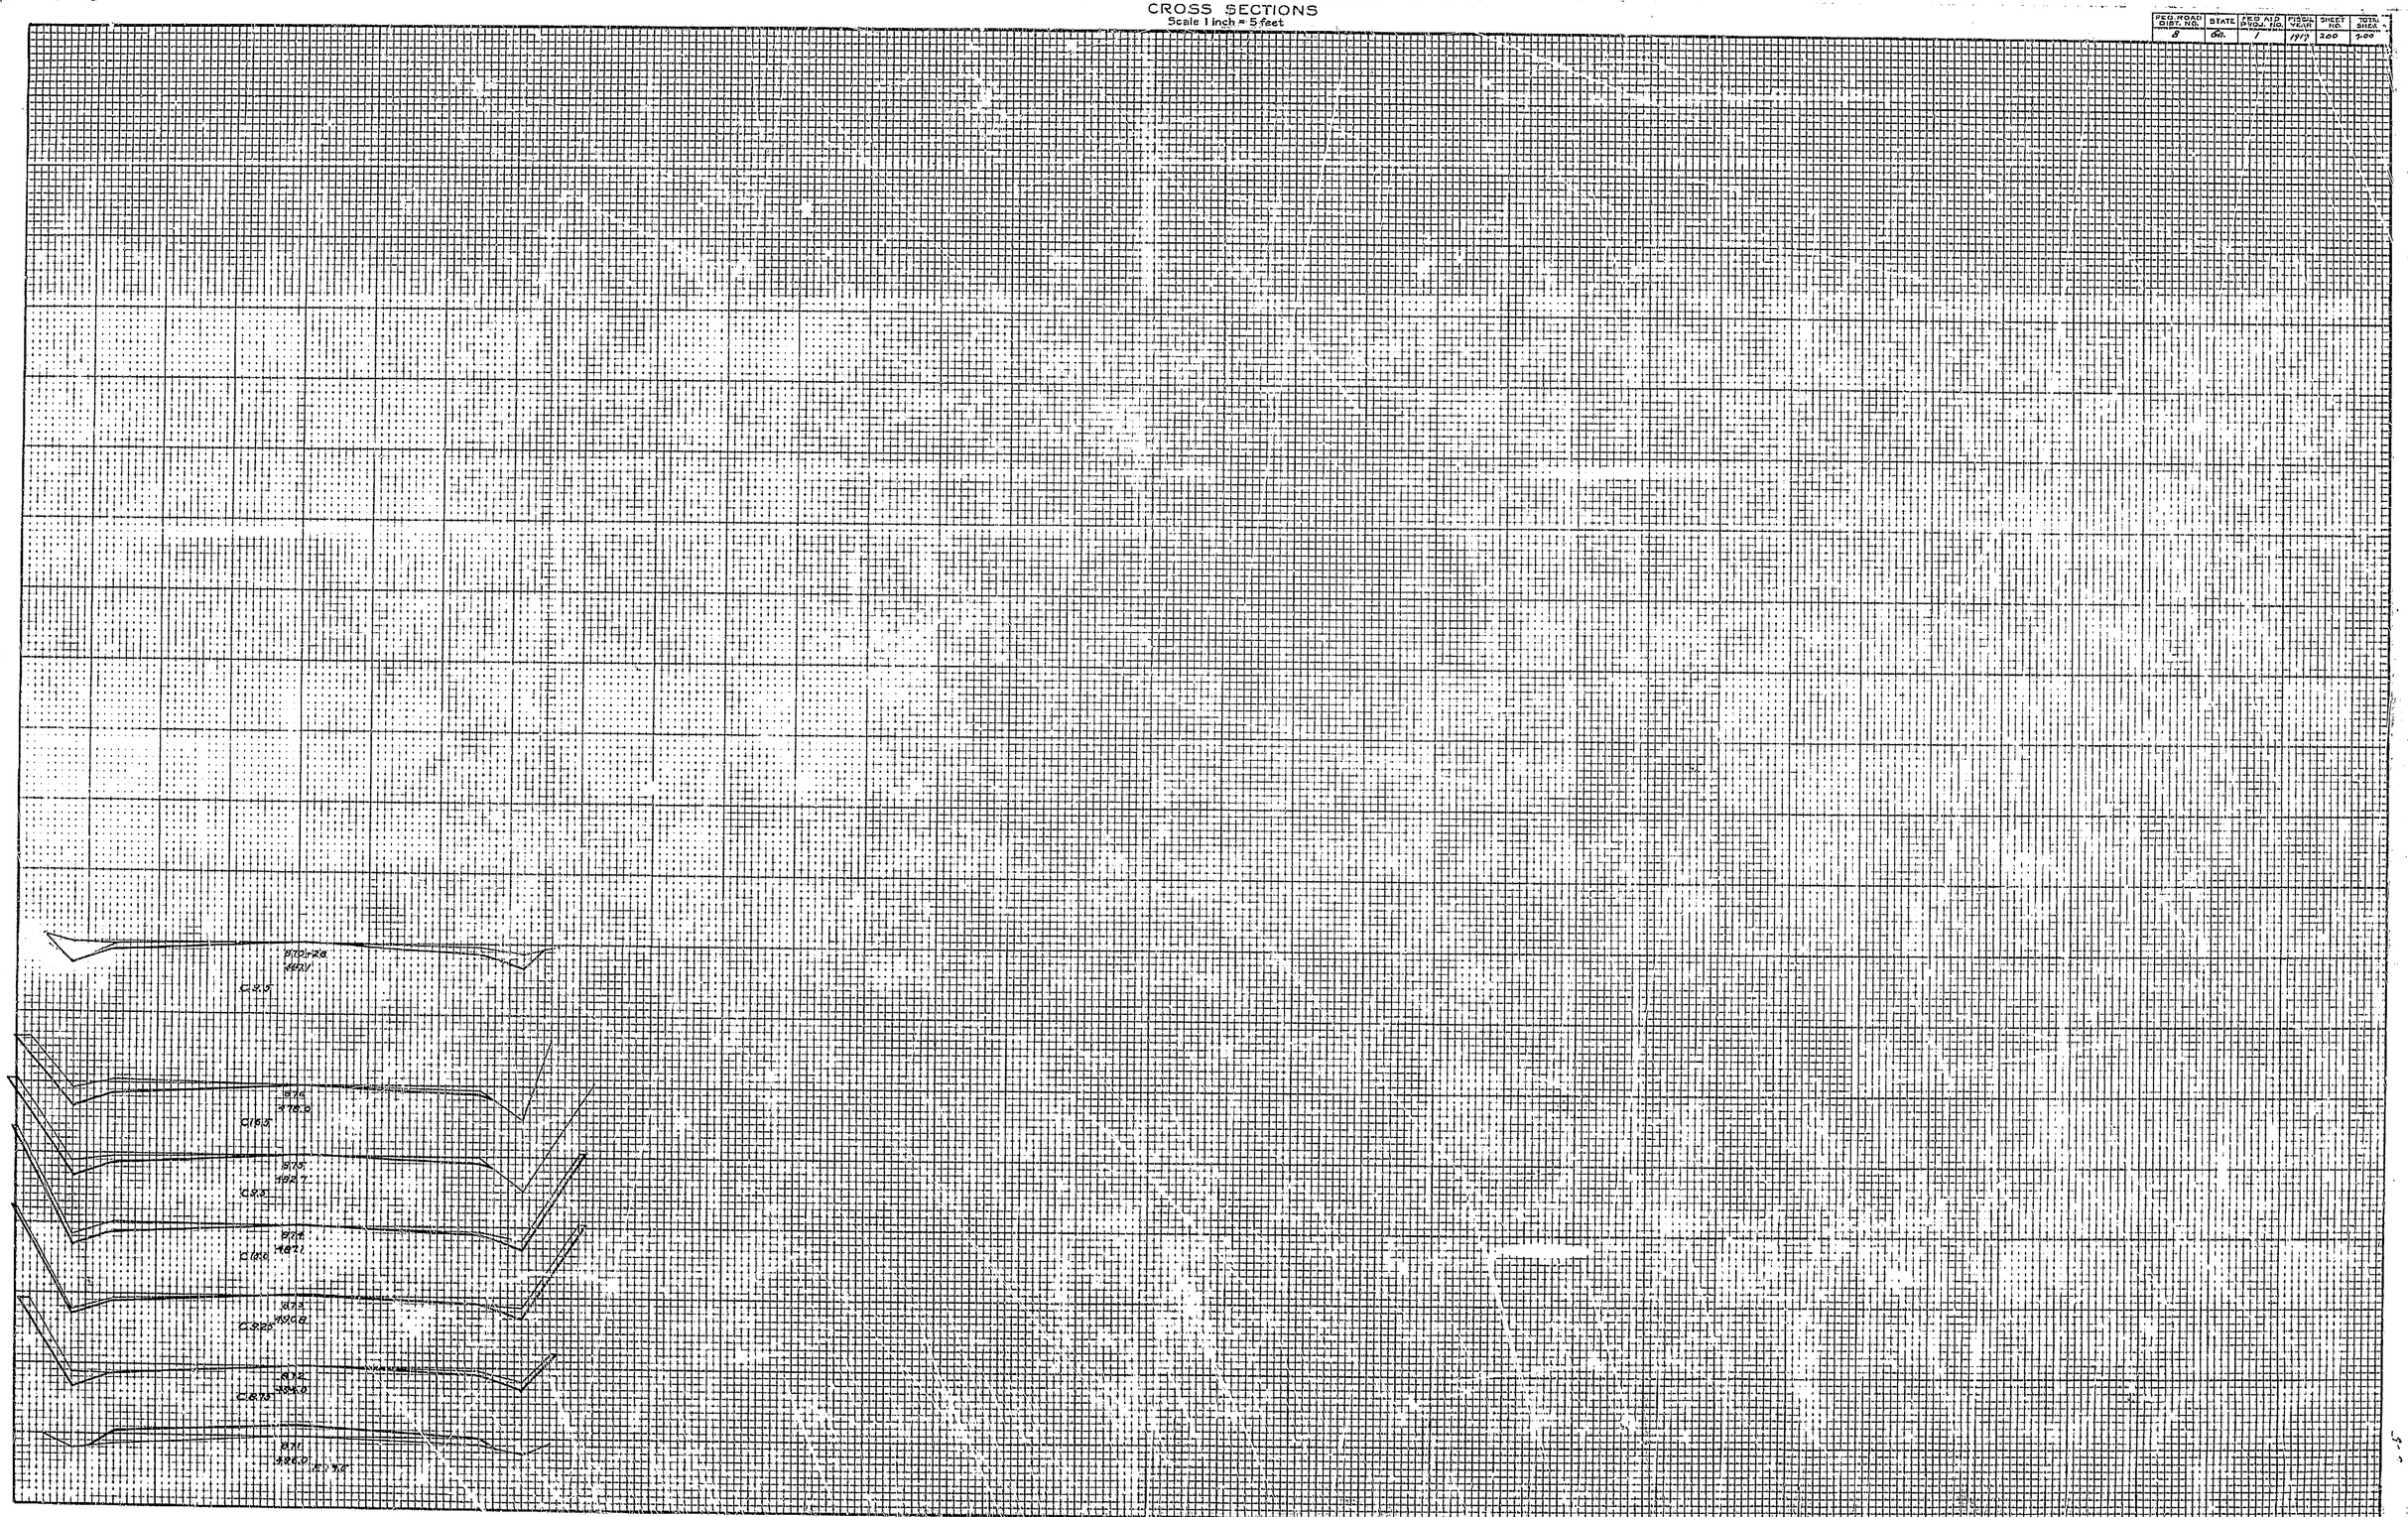

PUBLISHED BY KIRKBERG ART CO. BALTIMORE, MD.