STATE	PROJECT NUMBER	SHEET NO.	TOTAL SHEETS
GA.	IM-M000-00(282)	3	26

DETAIL OF PROPOSED RESURFACING

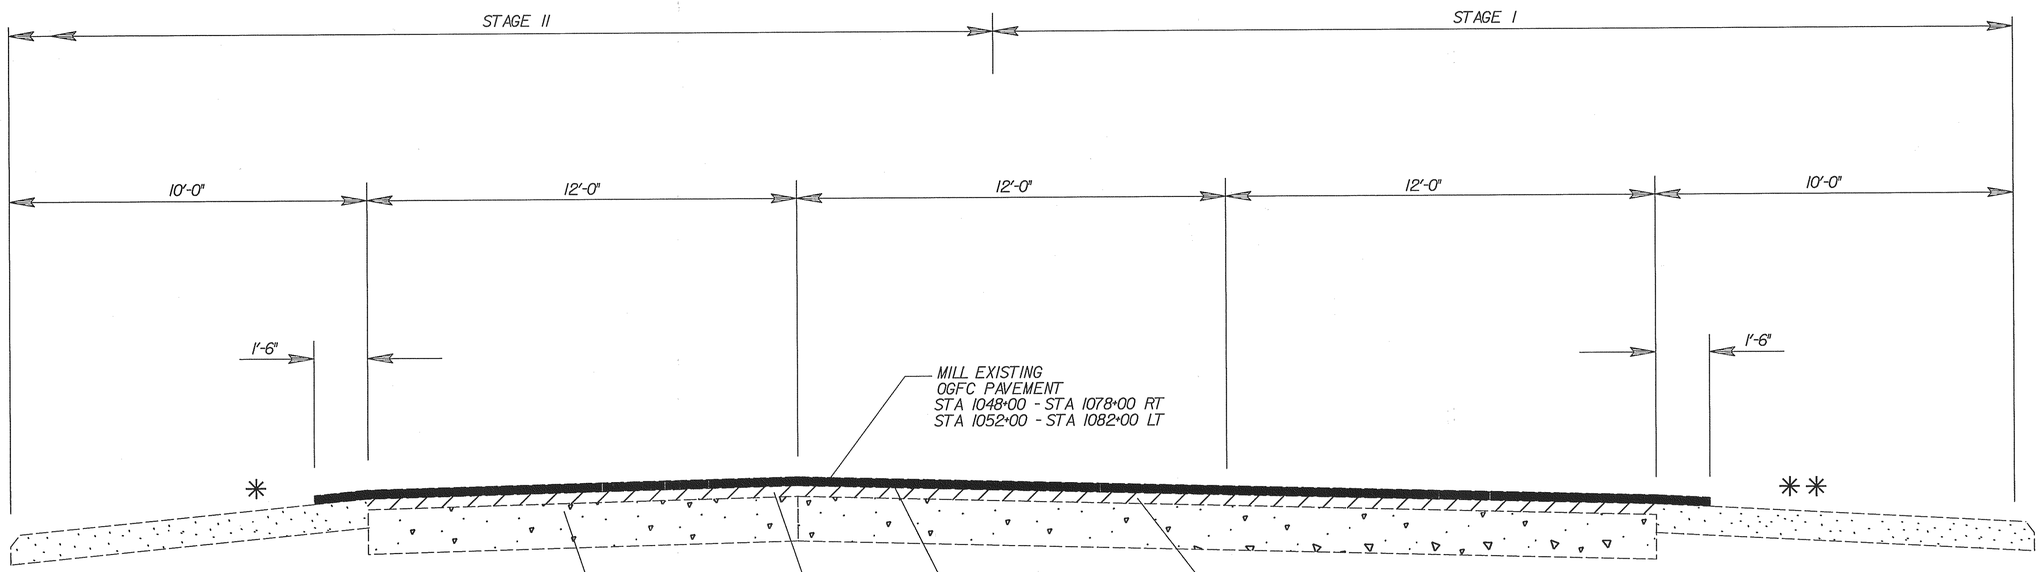

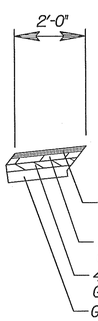

NOTE:
PAVING DETAIL APPLICABLE TO BOTH LEFT & RIGHT SIDES OF ROADWAY

WIDEN INSIDE SHOULDER

STA 1066+81 - STA 1074+00 LT
STA 1068+25 - STA 1071+00 RT

STAGE I

MILL EXISTING OGFC PAVEMENT
AVG DEPTH APPOX. 0.75 INCHES
STA 1048+00 - STA 1078+00 RT
STA 1052+00 - STA 1082+00 LT

OVERLAY MAINLINE WITH 165 LBS/SY 12.5 mm SUPERPAVE, INCL BITUM & H LIME

* LEVEL EXISTING INSIDE SHOULDER WITH 12.5 mm SUPERPAVE, INCL BITUM & H LIME (MAX .04 FT/FT BREAKOVER)

STA 1048+00 - STA 1078+00 RT
STA 1052+00 - STA 1082+00 LT

ASPHALT: DESIGN LEVEL D

STAGE II

OVERLAY MAINLINE WITH 165 LBS/SY 12.5 mm SUPERPAVE, INCL BITUM & H LIME

** LEVEL EXISTING OUTSIDE SHOULDER WITH 12.5 mm SUPERPAVE, INCL BITUM & H LIME (MAX .04 FT/FT BREAKOVER)

STA 1048+00 - STA 1078+00 RT
STA 1052+00 - STA 1082+00 LT

FINISHING STAGE

MILL TOP LIFT OF EXISTING SMA AND LEVELING PLACED FOR STAGING ALONG MAINLINE, AVG DEPTH APPROX 4 1/2 INCHES

MILL INSIDE SHOULDERS (AVG DEPTH APPROX 3 INCHES)

MILL OUTSIDE SHOULDERS (AVG DEPTH APPROX 4 1/2 INCHES)

INLAY MAINLINE WITH 12.5 mm SMA

OVERLAY SHOULDRS WITH 165 LB/SY 12.5 mm SUPERPAVE

OVERLAY MAINLINE PAVEMENT, LAPPING ONTO SHOULDER, WITH 12.5 mm OGFC PAVEMENT.

CONSTRUCT INDENTATION RUMBLE STRIPS - GROUND IN PLACE

SHOWDATETIME$$$$$$
DGN$SPECIFICATION$$$$$$$$$$$$$$$$$$$$$$

K:\TRA\GDOTMAINT*4\CT*1\DGN\RDY\BR2TYP.DGN 6-25-01 GKS

2/19/2008 11:07:52 AM \\GDOT-DSN1\GOPLOT\OCF\Road Design Tiff-18x12 to Tiff-36x24.gcf wnguyen C:\Documents and Settings\wnguyen\Desktop\M000282\Construction\PLAN SHEET\M000282 0004.tif GO-RD-Plans-Review