STATE	PROJECT NUMBER	SHEET NO.	TOTAL SHEETS
GA.	IM-M000-00 (283)	8	

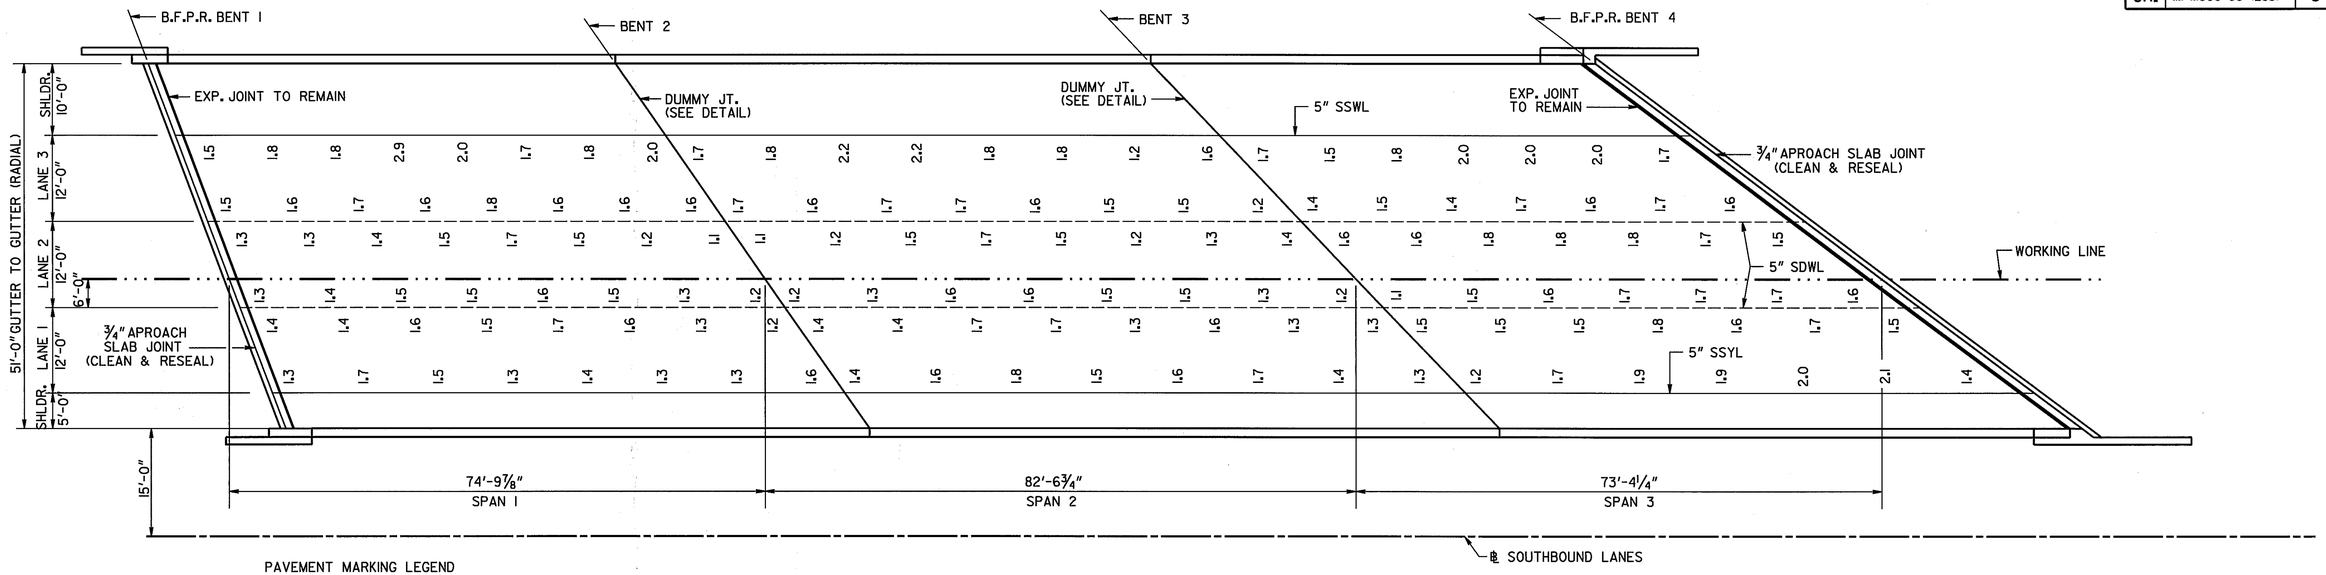

PAVEMENT MARKING LEGEND

5" SSYL - 5" SINGLE SOLID YELLOW LINE
5" SSWL - 5" SINGLE SOLID WHITE LINE
5" SDWL - 5" SINGLE DASHED WHITE LINE

NOTE: TEMPORARY STRIPING SHALL BE USED DURING CONSTRUCTION. THERMOPLASTIC STRIPING SHALL BE DONE AFTER ALL DECK OVERLAY WORK IS COMPLETED. THE COST OF TEMPORARY STRIPING SHALL BE INCLUDED IN THE COST FOR TRAFFIC CONTROL.

DECK PLAN

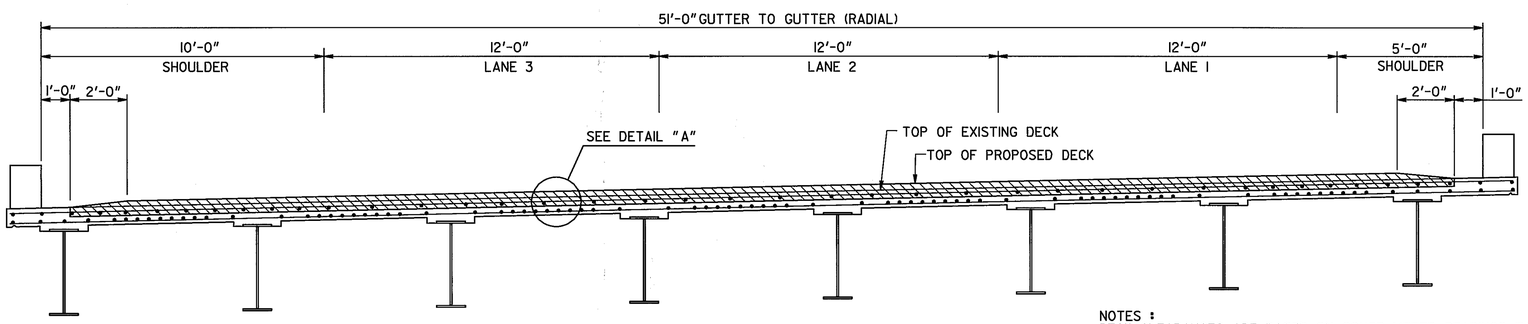

SECTION THRU SLAB

(LOOKING AHEAD)

NOTES :
DECK CLEARANCES ARE BASED ON COVER METER READINGS TAKEN BY THE GA. D.O.T. AND ARE GIVEN FOR INFORMATION ONLY. CONTRACTOR SHALL PERFORM THE WORK BASED ON ACTUAL EXISTING STEEL CLEARANCES.

EXISTING CLEARANCES SHOWN ARE IN INCHES AND ARE AT THE APPROXIMATE LOCATION OF THE COVER METER READINGS.

* SEAL AS PER SPECIAL PROVISION SECTION 449. SEAL SHALL BE 2"(H) BY 1" WIDE PRIOR TO INSTALLATION.

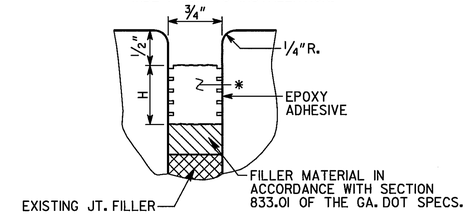

LONGITUDINAL SECTION

APPROACH SLAB JOINT DETAILS

(BENTS 1& 4)

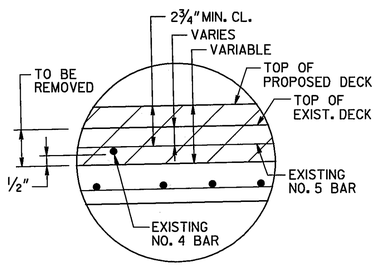

DETAIL "A"

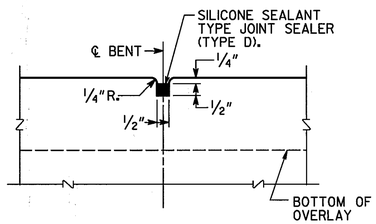

DUMMY JOINT DETAIL

NO SCALE

BRIDGE NO. 2

J.B. Trimble, Inc.
6445 Powers Ferry Road
Atlanta GA 30339-2933
(770) 952-1022

GEORGIA
DEPARTMENT OF TRANSPORTATION
OPERATIONS DIVISION-OFFICE OF MAINTENANCE

DISTRICT 7 BRIDGE REPAIRS (DECK OVERLAY)
S.R. 400 SB OVER NB RAMP TO S.R. 400
FULTON COUNTY IM-M000-00 (283)

GEORGIA REGISTERED No. 16685 PROFESSIONAL ENGINEER SANFORD L. ROWELL JR.
05-25-01

DATE	REVISIONS	BY

SCALE: AS SHOWN MAY 2001

DESIGNED MDT | CHECKED GLE | REVIEWED EHG
DRAWN ITD | DESIGN GROUP MAINTENANCE | APPROVED STH

BRIDGE SHEET 2 OF 2

C:\DGN\ 2019\CT2\BOL2-2DK.DGN 2-17-01 ITD

2/19/2008 12:47:13 PM \\GDOT-DSN1\GOPLOT\QCF\Road_Design_Tiff-18x12_to_Tiff-36x24.qcf wnguyen C:\Documents and Settings\wnguyen\Desktop\M000283\Construction\Plan Sheet\M000283_0008.tif GO-RD-Plans-Review