STATE	PROJECT NUMBER	SHEET NO.	TOTAL SHEETS
GA.	IM-M000-00 (283)	14	

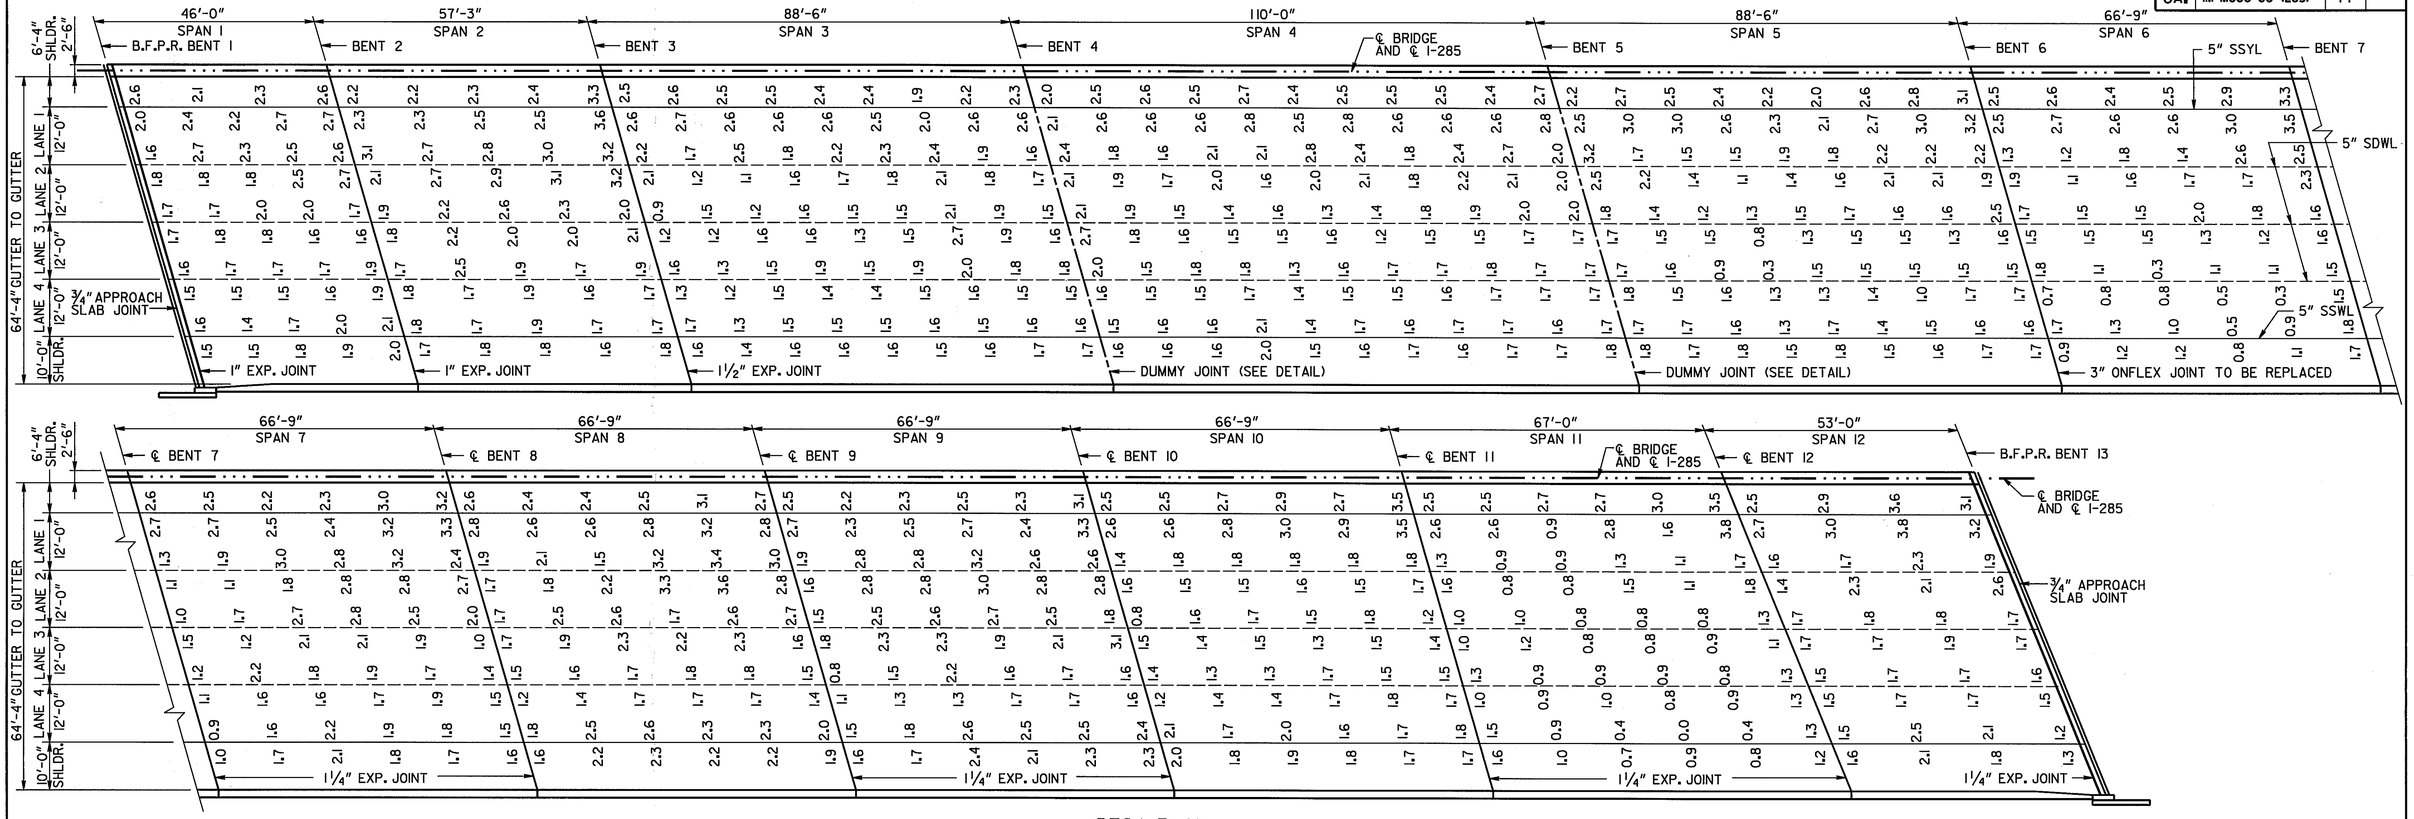

DECK PLAN

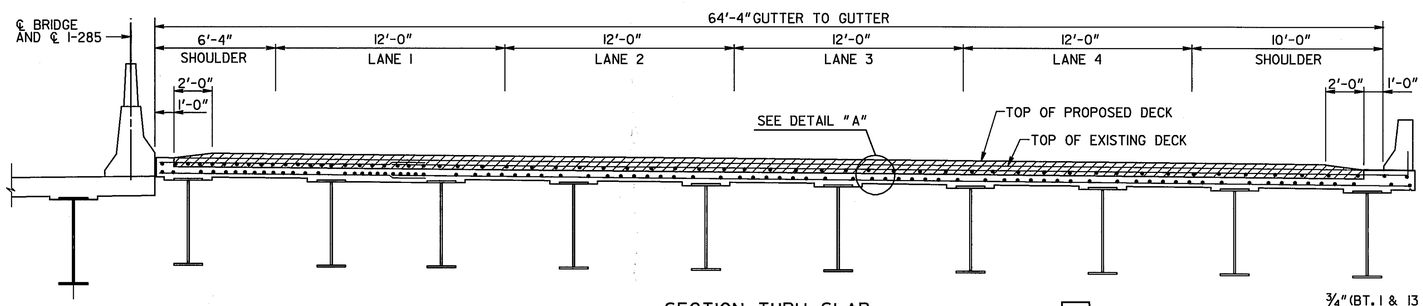

SECTION THRU SLAB

(LOOKING AHEAD)

NOTES :

1. DECK CLEARANCES ARE BASED ON COVER METER READINGS TAKEN BY THE GA. D.O.T. AND ARE GIVEN FOR INFORMATION ONLY. CONTRACTOR SHALL PERFORM THE WORK BASED ON ACTUAL EXISTING STEEL CLEARANCES.
2. EXISTING CLEARANCES SHOWN ARE IN INCHES AND ARE AT THE APPROXIMATE LOCATION OF THE COVER METER READINGS.
3. EDGE BEAM REPLACEMENT SHALL BE COMPLETED PRIOR TO DECK OVERLAY.

PAVEMENT MARKING LEGEND

5" SSYL - 5" SINGLE SOLID YELLOW LINE
5" SSWL - 5" SINGLE SOLID WHITE LINE
5" SDWL - 5" SINGLE DASHED WHITE LINE

NOTE: TEMPORARY STRIPING SHALL BE USED DURING CONSTRUCTION. THERMOPLASTIC STRIPING SHALL BE DONE AFTER ALL DECK OVERLAY WORK IS COMPLETED. THE COST OF TEMPORARY STRIPING SHALL BE INCLUDED IN THE COST FOR TRAFFIC CONTROL.

* SEAL AS PER SPECIAL PROVISION SECTION 449. SEAL SHALL BE 2" (H) BY (W) WIDE PRIOR TO INSTALLATION :

	EXP. JT.	(W)
	¾"	1"
	1"	1¼"
¾" (BT. 1 & 13 APPR. SLAB)	1¼"	1⅝"
1" (BT. 1 & 2)	1½"	1⅞"
1¼" (BT. 7-13)	3"	3¾"
1½" (BT. 3)		
3" (BT. 6)		

BRIDGE NO. 5 RT.

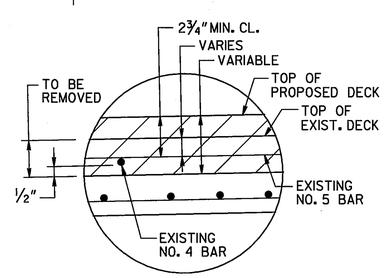

DETAIL "A"

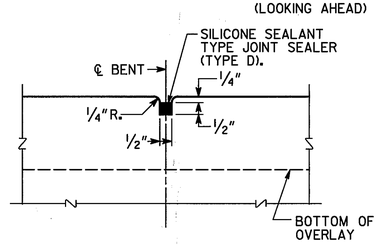

DUMMY JOINT DETAIL

NO SCALE

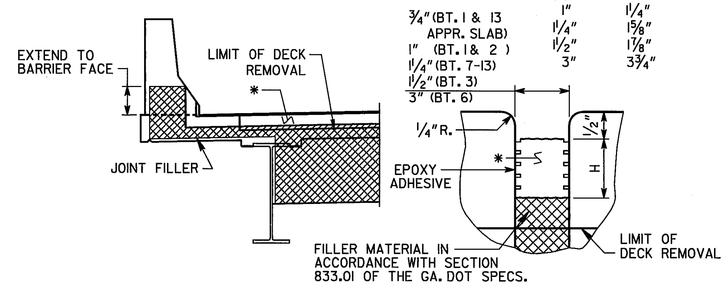

TRANSVERSE SECTION

LONGITUDINAL SECTION

EXPANSION JOINT DETAILS

JBT J.B. Trimble, Inc.
6445 Powers Ferry Road
Atlanta GA 30339-2933
(770) 952-1022

GEORGIA
DEPARTMENT OF TRANSPORTATION
OPERATIONS DIVISION-OFFICE OF MAINTENANCE

DISTRICT 7 BRIDGE REPAIRS (DECK OVERLAY)

I-285 NORTHBOUND OVER CHATTAHOOCHEE RIVER

FULTON COUNTY IM-M000-00 (283)

SCALE: AS SHOWN MAY 2001

GEORGIA REGISTERED No. 16685 PROFESSIONAL ENGINEER SAMUEL L. POWELL JR. 5-25-01

BY	REVISIONS	DATE

BRIDGE SHEET 2 OF 3

DESIGNED MDT | CHECKED GLE | REVIEWED EHG
DRAWN ITD | DESIGN GROUP MAINTENANCE | APPROVED STH

C:\DGN\ 2019\CT2\BOL2- 5DK.DGN 2-17-01 ITD