COUNTY	PROJECT NUMBER	SHEET NO.	TOTAL SHEETS
CLAYTON	CSNHS-M000-00(331)	13	92

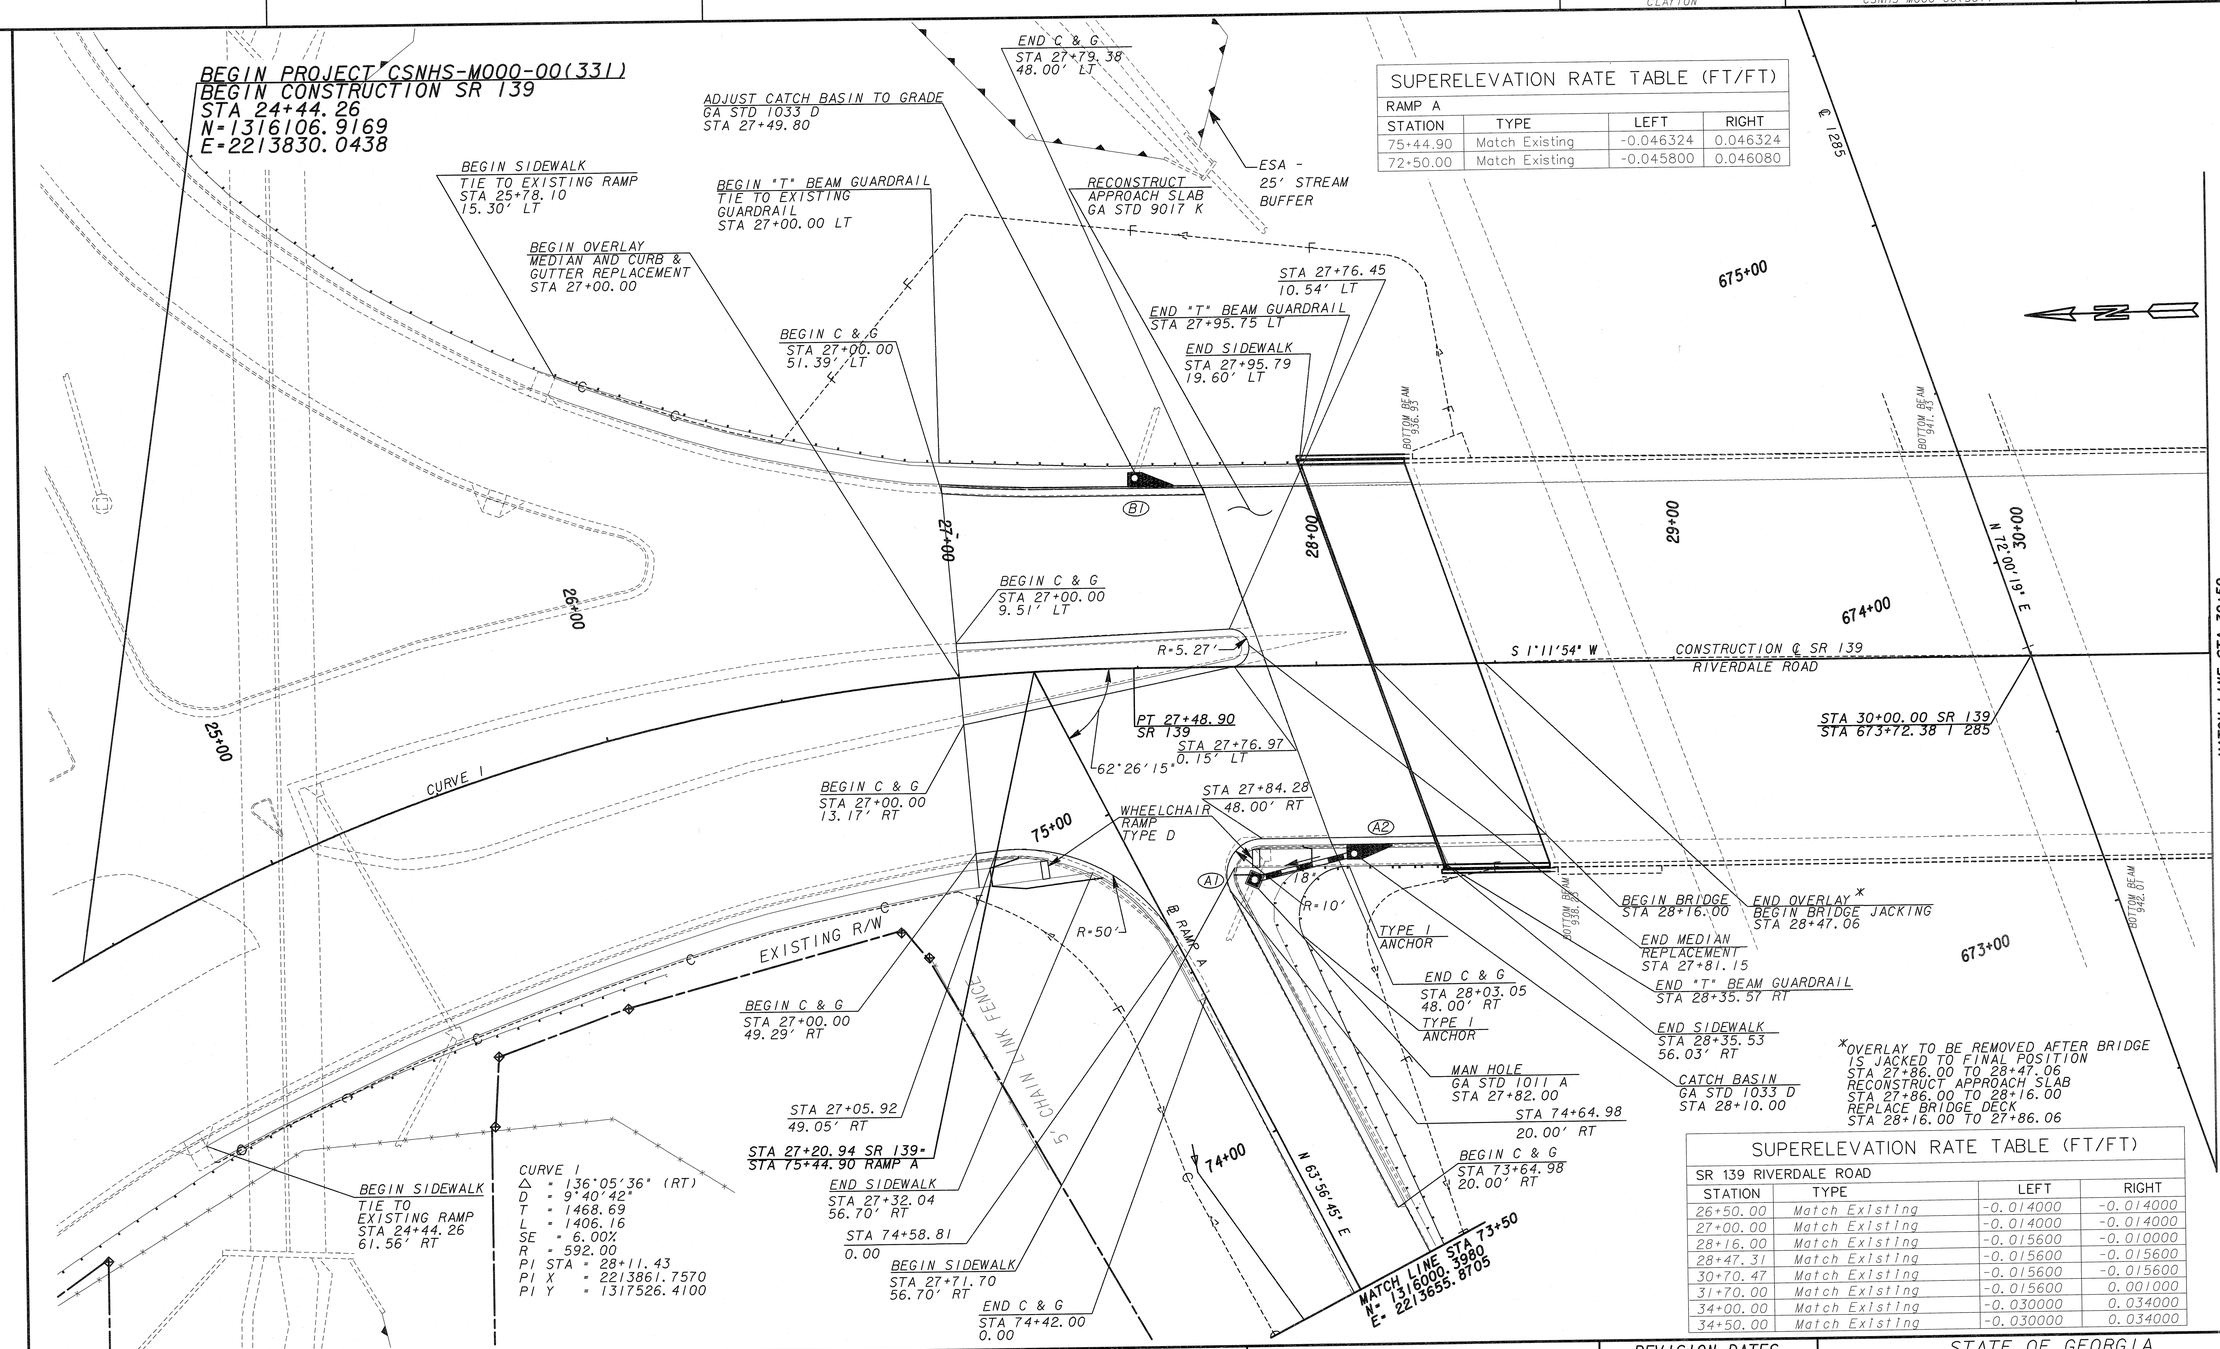

SUPERELEVATION RATE TABLE (FT/FT)

RAMP A

STATION	TYPE	LEFT	RIGHT
75+44.90	Match Existing	-0.046324	0.046324
72+50.00	Match Existing	-0.045800	0.046080

SUPERELEVATION RATE TABLE (FT/FT)

SR 139 RIVERDALE ROAD

STATION	TYPE	LEFT	RIGHT
26+50.00	Match Existing	-0.014000	-0.014000
27+00.00	Match Existing	-0.014000	-0.014000
28+16.00	Match Existing	-0.015600	-0.010000
28+47.31	Match Existing	-0.015600	-0.015600
30+70.47	Match Existing	-0.015600	-0.015600
31+70.00	Match Existing	-0.015600	0.001000
34+00.00	Match Existing	-0.030000	0.034000
34+50.00	Match Existing	-0.030000	0.034000

PROPERTY AND EXISTING R/W LINE
REQUIRED R/W LINE
CONSTRUCTION LIMITS
EASEMENT FOR CONSTR & MAINTENANCE OF SLOPES
EASEMENT FOR CONSTR OF SLOPES
EASEMENT FOR CONSTR OF DRIVES

BEGIN LIMIT OF ACCESS.....BLA
END LIMIT OF ACCESS.....ELA
LIMIT OF ACCESS
REQ'D R/W & LIMIT OF ACCESS

SCALE IN FEET
0 20 40 80

HORIZ. DATUM: NAD 1983, VERT. DATUM: NAVD 1988

Heath & Lineback Engineers
INCORPORATED
2390 CANTON ROAD, BUILDING 200
MARIETTA, GEORGIA 30066-5393

REVISION DATES

STATE OF GEORGIA
DEPARTMENT OF TRANSPORTATION
OPERATIONS DIVISION-OFFICE OF MAINTENANCE

CONSTRUCTION PLANS

DISTRICT 7 BRIDGE JACKING
SR-139 (RIVERDALE RD) OVER I-285

DRAWING No. 13-01