J:\4019\4019331 - CLAYTON\SHEET\000331PROI.DGN	COUNTY	PROJECT NUMBER	SHEET NO.	TOTAL SHEETS
	CLAYTON	CSNHS-M000-00(331)	16	92

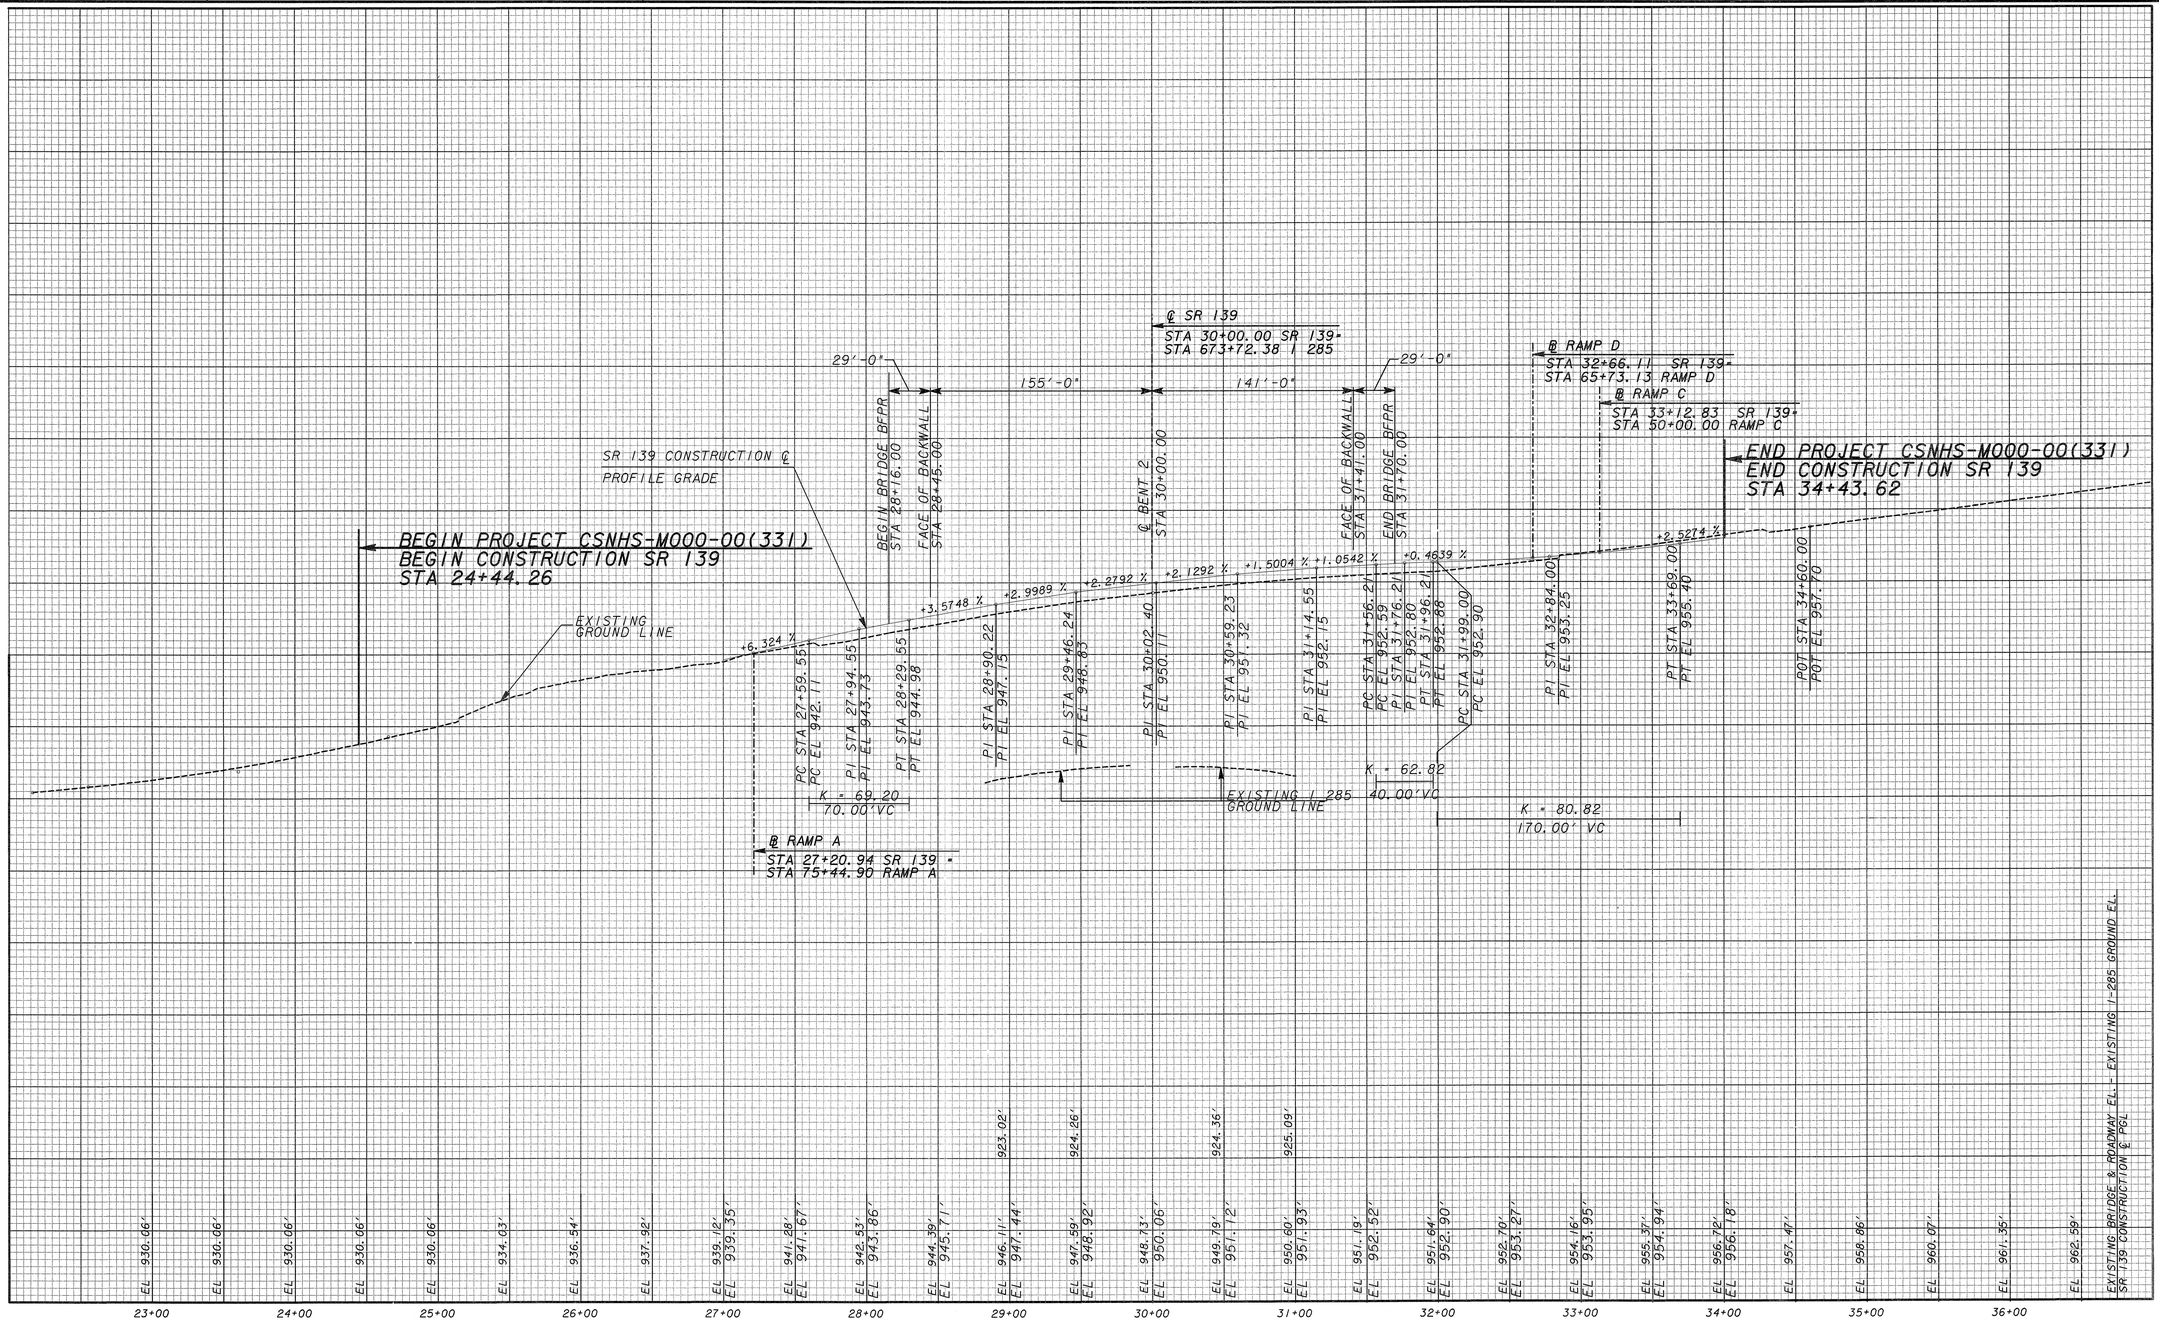

SCALE IN FEET

0 50 100 200

HORIZ. DATUM: NAD 1983, VERT. DATUM: NAVD 1988

Heath & Lineback Engineers
INCORPORATED
2390 CANTON ROAD, BUILDING 200
MARIETTA, GEORGIA 30066-5393

REVISION DATES

STATE OF GEORGIA
DEPARTMENT OF TRANSPORTATION
OPERATIONS DIVISION-OFFICE OF MAINTENANCE

PROFILE SHEET

DISTRICT 7 BRIDGE JACKING
SR-139 (RIVERDALE RD) OVER I-285

DRAWING No. 15-01