| | J:\4019\4016331 - CLAYTON\SHEET\ | | COUNTY | PROJECT NUMBER | SHEET NO. | TOTAL SHEETS |
|---|---|---|---|---|---|---|
| | | | CLAYTON | CSNHS-M000-00(331) | 27 | 92 |

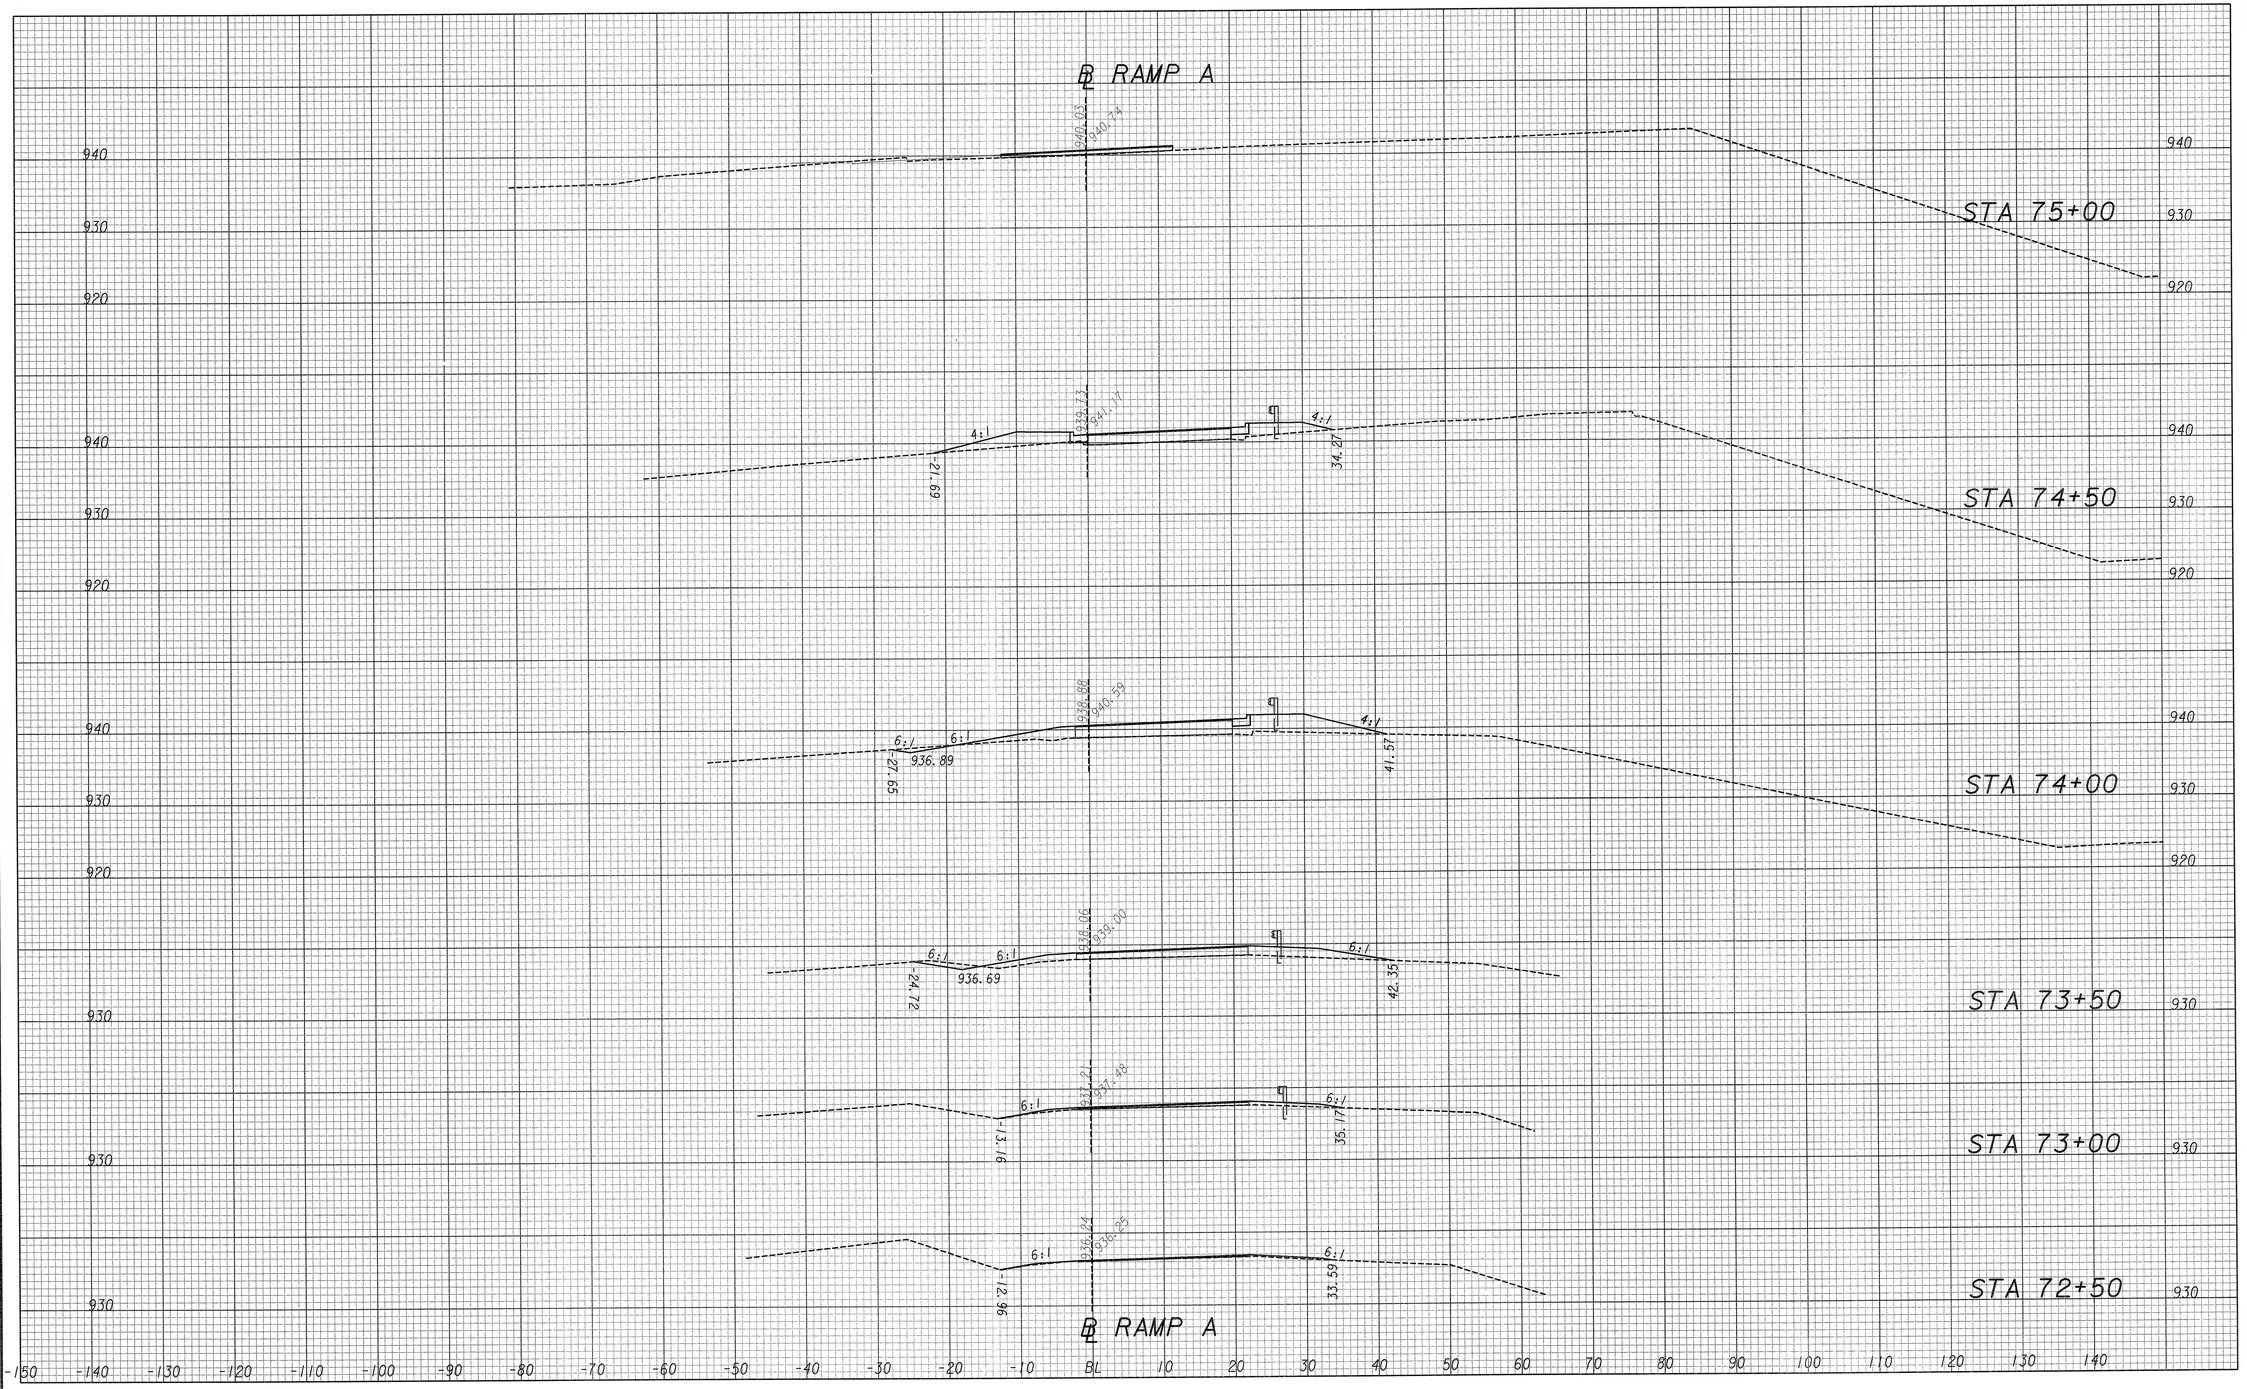



Heath & Lineback Engineers
INCORPORATED
2390 CANTON ROAD, BUILDING 200
MARIETTA, GEORGIA 30066-5393


SCALE: HORZ. : 1"=10'
VERT. : 1"=10'

STATE OF GEORGIA
DEPARTMENT OF TRANSPORTATION
OFFICE: BRIDGE MAINTENANCE

REVISION DATES

# CROSS SECTIONS

S. R. 139 (RIVERDALE RD) OVER I-285

DRAWING No. 23-05