J:\4019\4016331 - CLAYTON\SHEET\		COUNTY	PROJECT NUMBER	SHEET NO.	TOTAL SHEETS
		CLAYTON	CSNHS-M000-00(331)	28	92

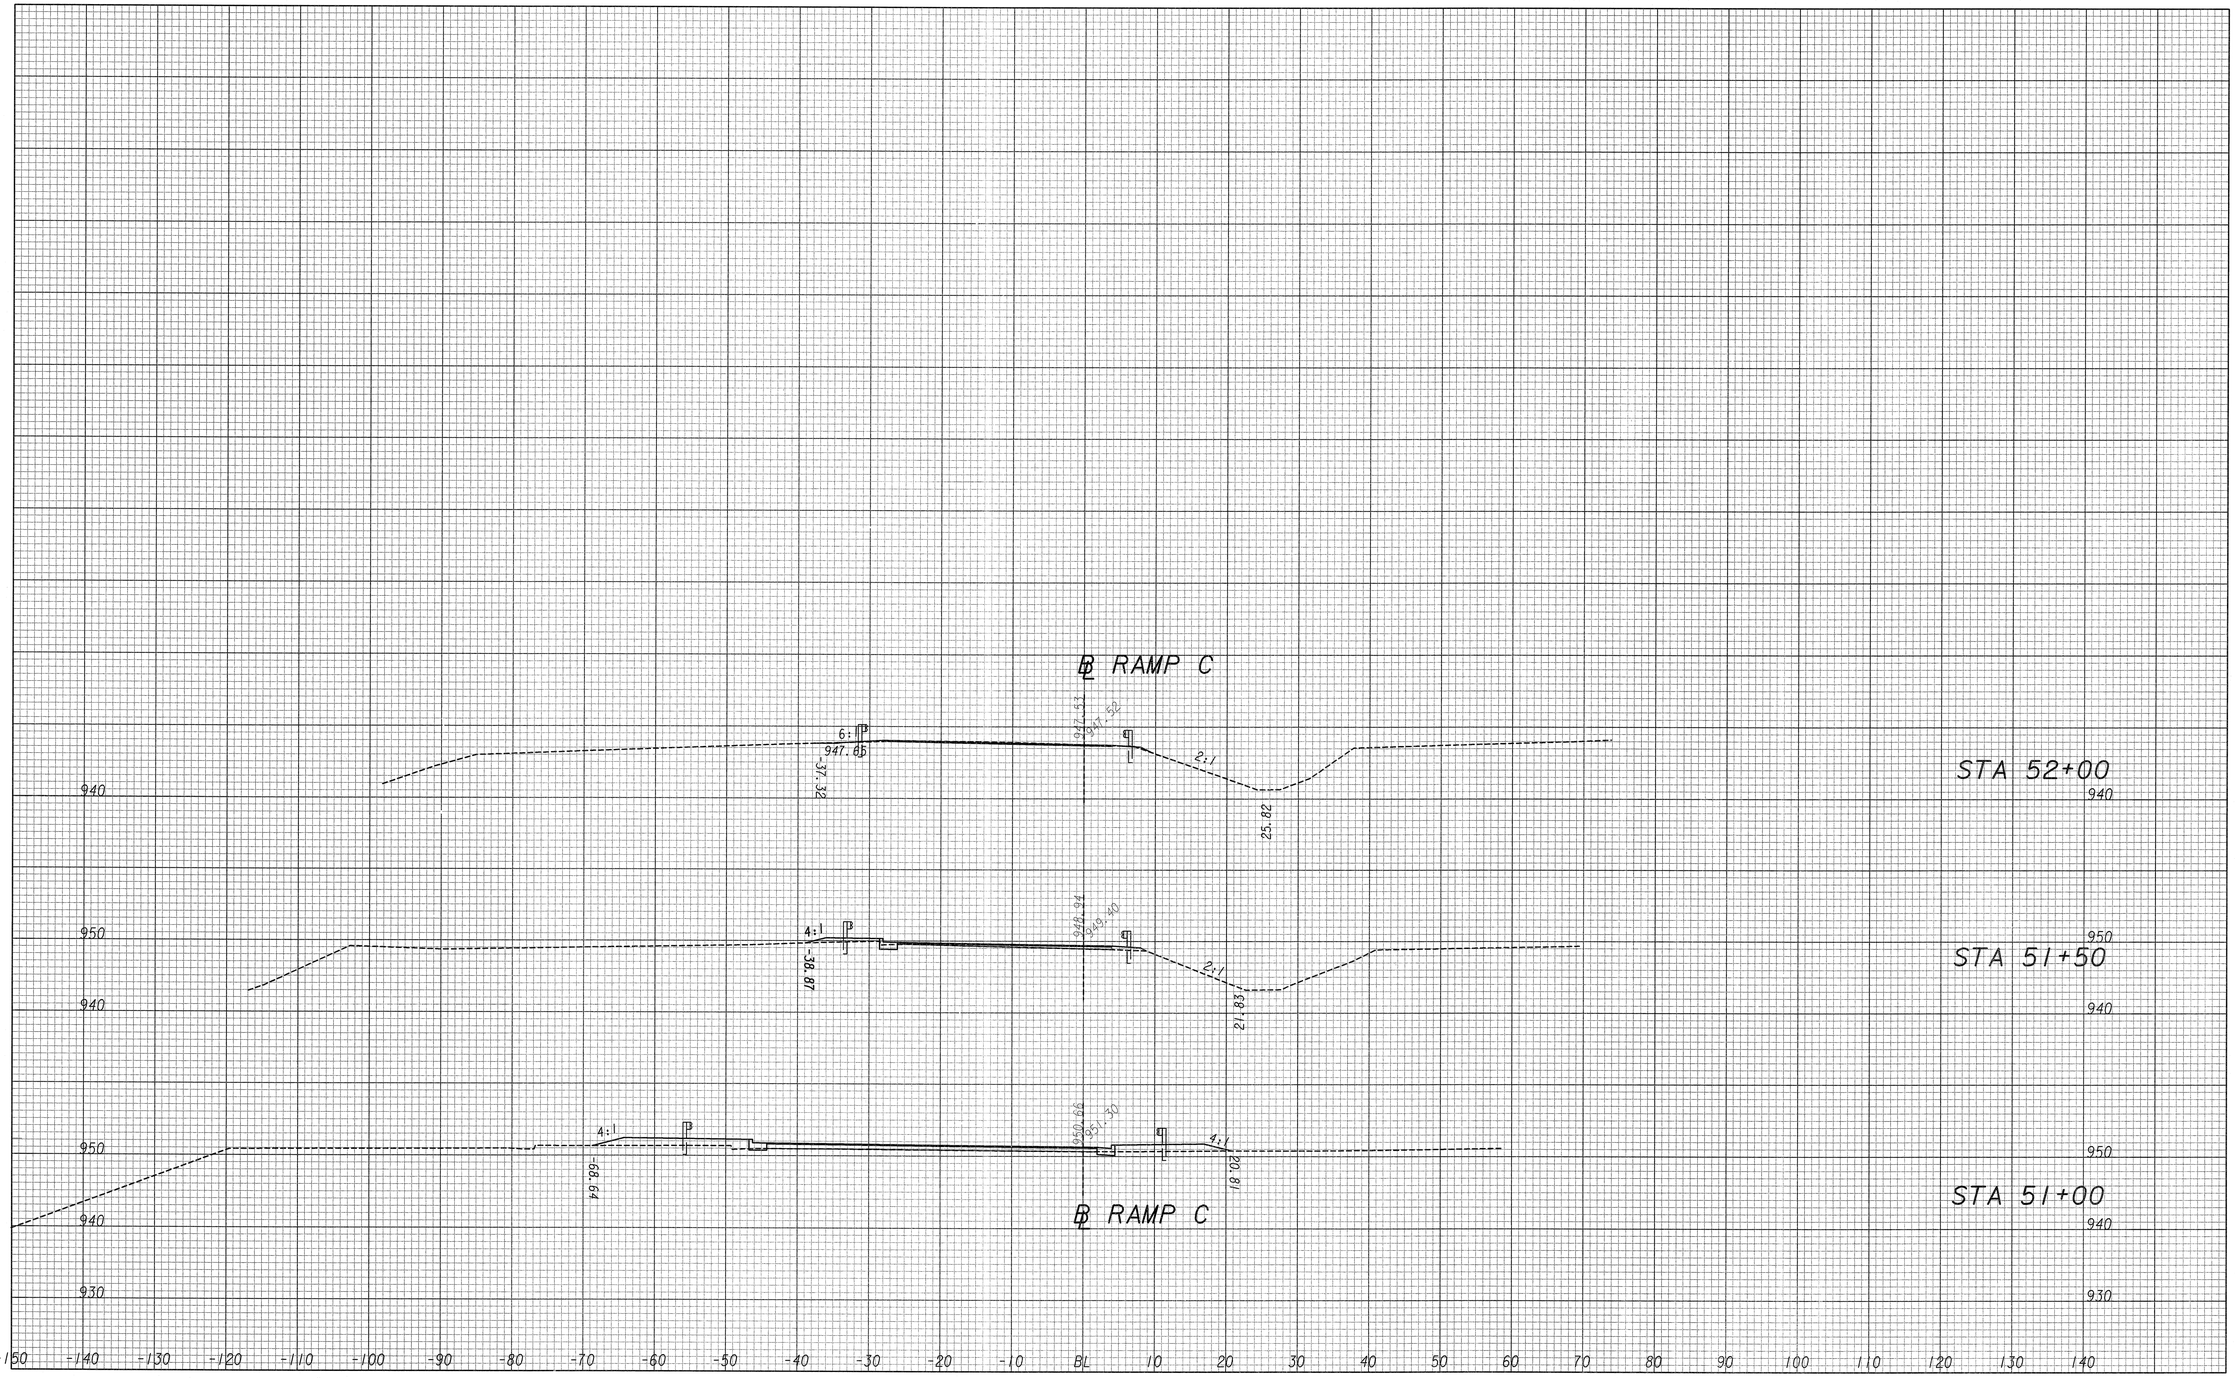

Heath & Lineback Engineers
INCORPORATED
2390 CANTON ROAD, BUILDING 200
MARIETTA, GEORGIA 30066-5393

SCALE: HORZ. : 1"=10'
VERT. : 1"=10'

STATE OF GEORGIA
DEPARTMENT OF TRANSPORTATION
OFFICE: BRIDGE MAINTENANCE

REVISION DATES

CROSS SECTIONS

S. R. 139 (RIVERDALE RD) OVER I-285

DRAWING No. 23-06