COUNTY	PROJECT NUMBER	SHEET NO.	TOTAL SHEETS
CLAYTON	CSNHS-M000-00(331)	39	92

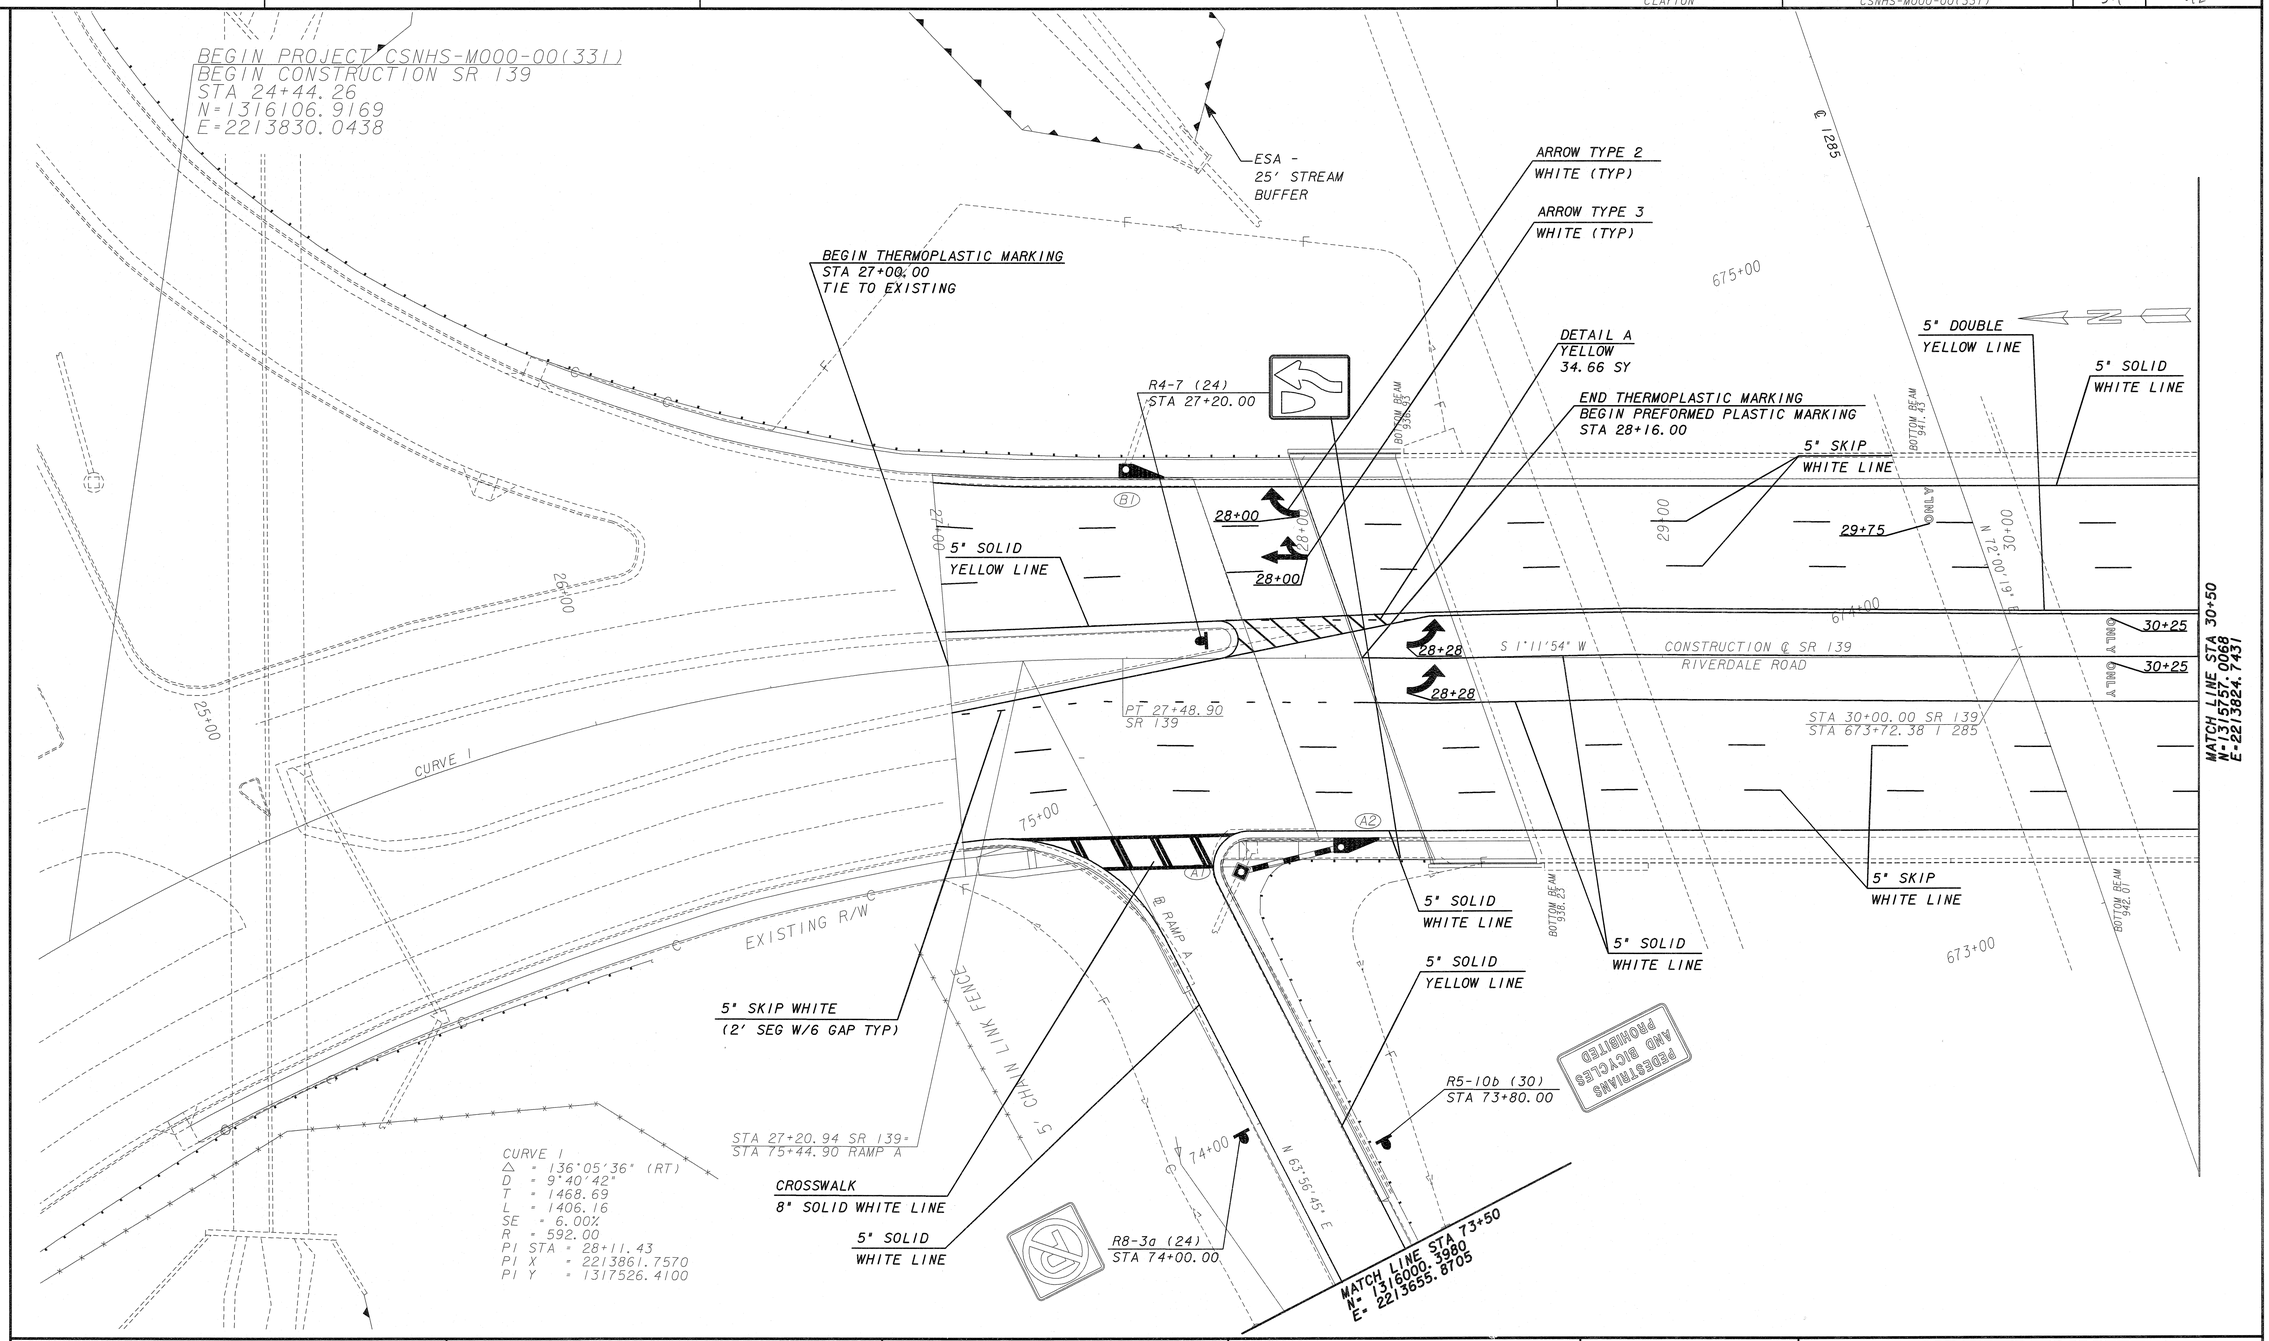

PROPERTY AND EXISTING R/W LINE
REQUIRED R/W LINE
CONSTRUCTION LIMITS
EASEMENT FOR CONSTR & MAINTENANCE OF SLOPES
EASEMENT FOR CONSTR OF SLOPES
EASEMENT FOR CONSTR OF DRIVES

BEGIN LIMIT OF ACCESS.....BLA
END LIMIT OF ACCESS.....ELA
LIMIT OF ACCESS
REQ'D R/W & LIMIT OF ACCESS

SCALE IN FEET
0 20 40 80

HORIZ. DATUM: NAD 1983, VERT. DATUM: NAVD 1988

Heath & Lineback Engineers
INCORPORATED
2390 CANTON ROAD, BUILDING 200
MARIETTA, GEORGIA 30066-5393

REVISION DATES

STATE OF GEORGIA
DEPARTMENT OF TRANSPORTATION
OPERATIONS DIVISION-OFFICE OF MAINTENANCE

SIGNING AND MARKING PLANS

DISTRICT 7 BRIDGE JACKING
SR-139 (RIVERDALE RD) OVER I-285

DRAWING No. 26-01