STATE	PROJECT NUMBER	SHEET NO.	TOTAL SHEETS
GA.	NHS-M000-00 (332)	6	8

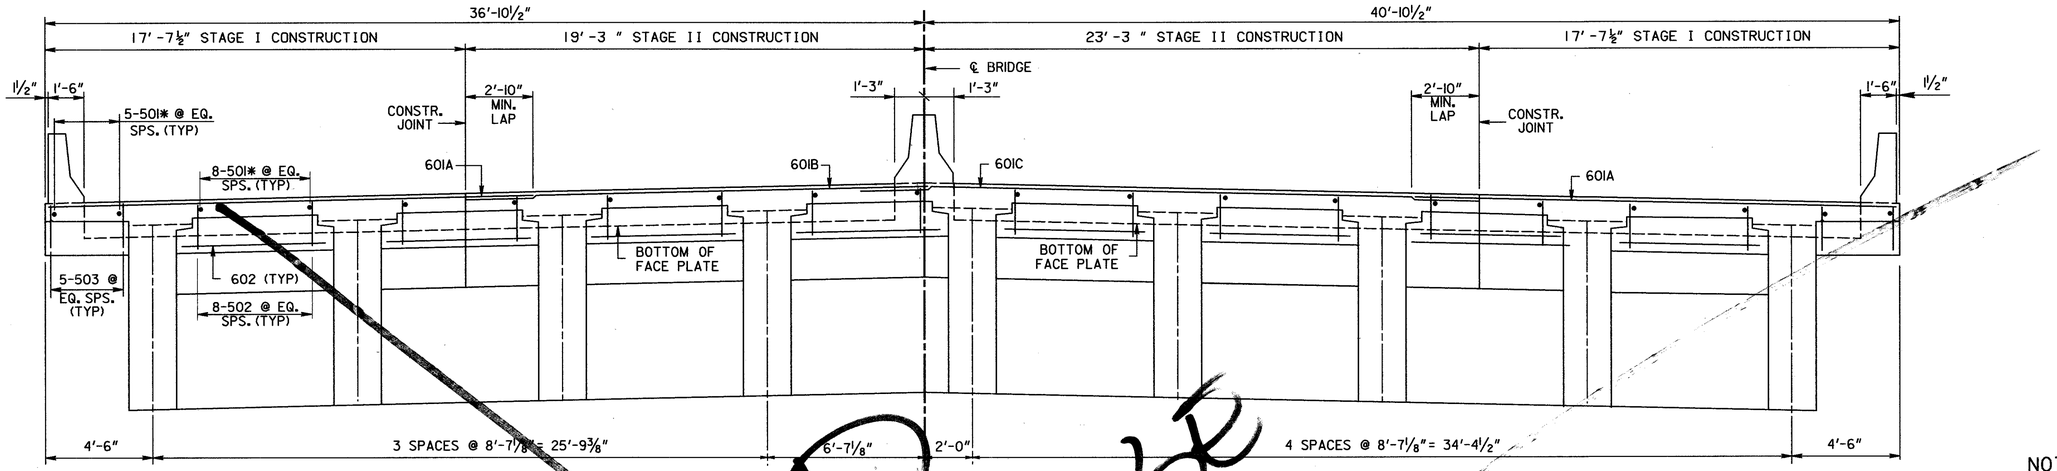

* INSTALL WITH HILTI HIT HY150 ANCHORS.

SECTION AT EXP. JOINT - SPAN 3S

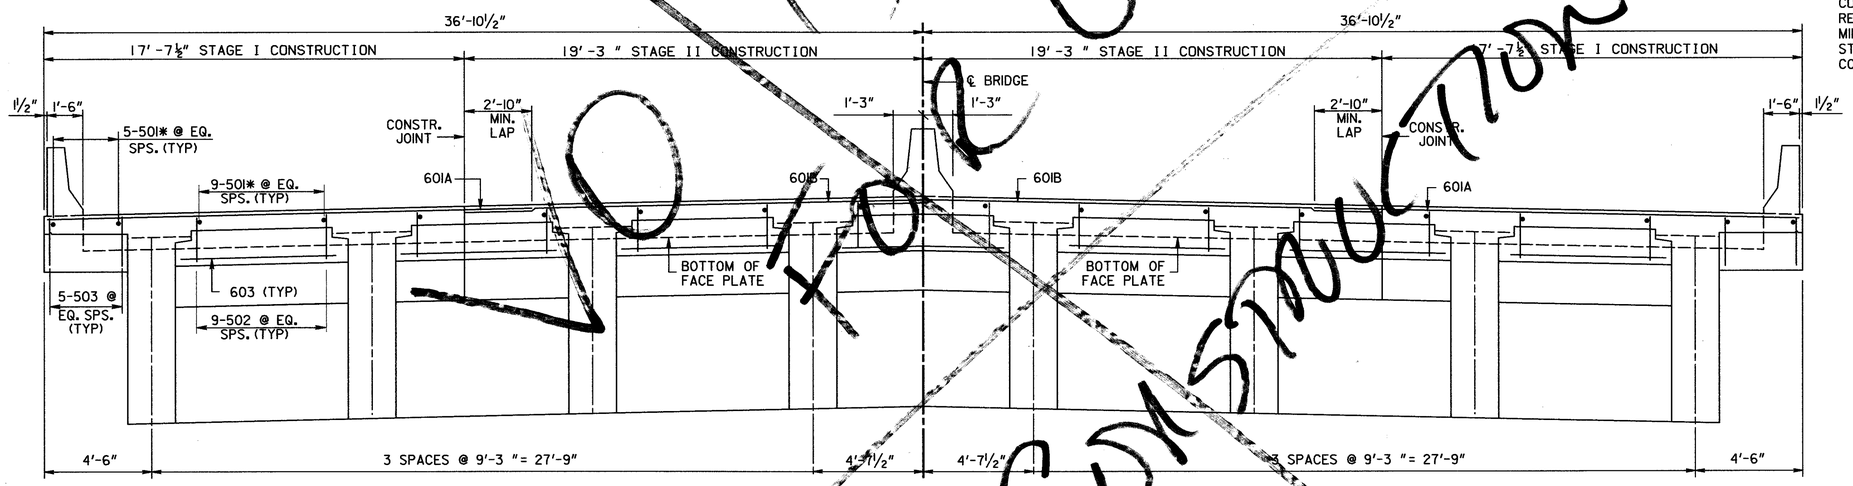

* INSTALL WITH HILTI HIT HY150 ANCHORS.

SECTION AT EXP. JOINT SPAN 3N

NOTES

1. CLEARANCE OF REINFORCEMENT IS 2" UNLESS NOTED OTHERWISE.
2. CARE SHALL BE EXERCISED IN REMOVAL OF EXISTING CONCRETE TO MAKE CUTS VERTICAL AND TO RETAIN EXISTING REINFORCEMENT. EXISTING REINFORCEMENT BARS TO BE SPLICED INTO NEW WORK SHALL EXTEND A MINIMUM OF 1'-10" INTO NEW SECTION. ANY EXISTING REINFORCEMENT STEEL DAMAGED DURING REMOVAL SHALL BE REPLACED BY THE CONTRACTOR AT NO ADDITIONAL COST.

LOCATION	NO. OF LOC.	MARK	LENGTH FT.	LENGTH IN.	NO. BARS REQ'D.	TYPE	A	G	B FT.	B IN.	C FT.	C IN.	D FT.	D IN.	E FT.	E IN.	F FT.	F IN.	H FT.	H IN.	N	θ
SPAN 3S	1																					
		501	3	7	148	1																
		502	8	6	128	25	4	4	2	2	1	7										
		503	9	4	20	25	4	4	2	2	2	0										
		601A	20	4	12	1																
		601B	20	9	6	1																
		601C	24	9	6	1																
		602	6	0	48	1																

LOCATION	NO. OF LOC.	MARK	LENGTH FT.	LENGTH IN.	NO. BARS REQ'D.	TYPE	A	G	B FT.	B IN.	C FT.	C IN.	D FT.	D IN.	E FT.	E IN.	F FT.	F IN.	H FT.	H IN.	N	θ
SPAN 3N																						
		501	3	7	146	1																
		502	8	6	126	25	4	4	2	2	1	7										
		503	9	4	20	25	4	4	2	2	2	0										
		601A	20	4	12	1																
		601B	20	9	6	1																
		603	6	9	42	1																

GEORGIA REGISTERED PROFESSIONAL ENGINEER No. 16685 SAMUEL T. POWELL
09-13-01

BRIDGE SHEET 4 OF 5

BY	REVISIONS	DATE

BRIDGE NO. 1

JBT J.B. Trimble, Inc.
6445 Powers Ferry Road
Atlanta GA 30339-2933
(770) 952-1022

GEORGIA
DEPARTMENT OF TRANSPORTATION
OPERATIONS DIVISION-OFFICE OF MAINTENANCE

TALMADGE BRIDGE
(REHABILITATION PLANS)
DECK SECTIONS - SPANS 3S & 3N

CHATHAM COUNTY NHS-M000-00 (332)

SCALE: AS SHOWN MAY 2001

DESIGNED MDT CHECKED GLE REVIEWED EHG
DRAWN ITD DESIGN GROUP MAINTENANCE APPROVED STH

C:\DGN\ 2019\CT5\BOL5- DS.DGN 2-28-01 ITD