STATE	PROJECT NUMBER	SHEET NUMBER	TOTAL SHEETS
GEORGIA	STP-M000-00 (334)	9	33

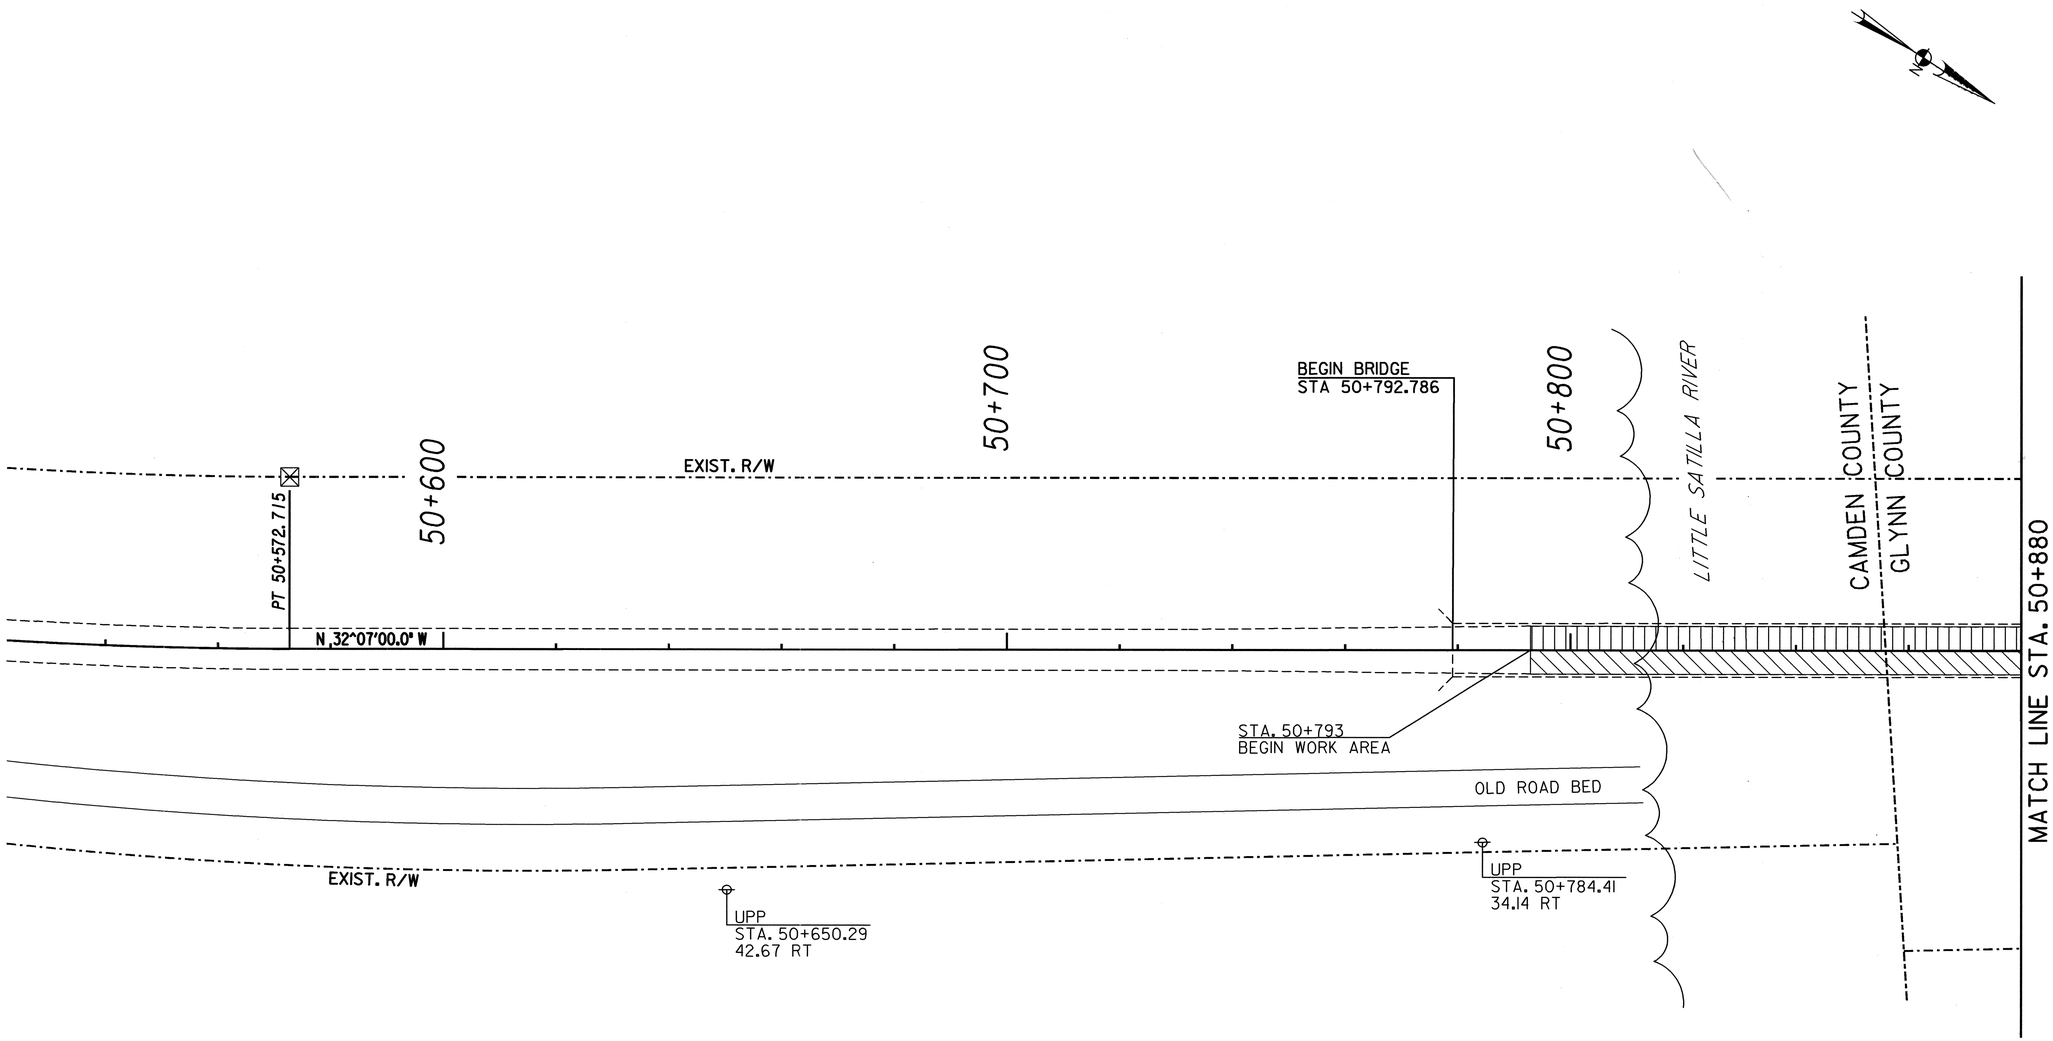

CONSTRUCTION SEQUENCE

STAGE I
1. CLOSE RIGHT LANE; MAINTAIN TWO-WAY TRAFFIC IN LEFT LANE USING FLAGGERS
2. REPLACE RIGHT HALF OF BRIDGE JOINT FLAGGED FOR REPLACEMENT
3. REOPEN AND SHIFT TRAFFIC TO RIGHT LANE

STAGE II
1. CLOSE LEFT LANE; MAINTAIN TWO WAY TRAFFIC IN RIGHT LANE USING FLAGGERS
2. REPLACE LEFT HALF OF BRIDGE JOINT FLAGGED FOR REPLACEMENT
3. OPEN BOTH LANES TO TRAFFIC

LEGEND

- EXISTING EDGE OF PAVEMENT
- EXISTING RIGHT OF WAY
- EXISTING UTILITY POLE
- STAGE I WORK AREA
- STAGE II WORK AREA

GEORGIA REGISTERED No. 18074 PROFESSIONAL ENGINEER NEIL RICHARD DAVIS

BRIDGE NO. 1

REVISIONS					
DATE	BY	DESCRIPTION	DATE	BY	DESCRIPTION

ICF KAISER
ICF KAISER ENGINEERS GROUP

10 0 10 20 30m
SCALE 1:500

GEORGIA DEPARTMENT OF TRANSPORTATION
SUBMITTED BY
R.RIVINUS DATE

DISTRICT 5 BRIDGE REPAIRS
MAINTENANCE OF TRAFFIC PLANS
SR 25 OVER LITTLE SATILLA RIVER

BRIDGE SHEET
3 OF 4