STATE	PROJECT NUMBER	SHEET NUMBER	TOTAL SHEETS
GEORGIA	STP-M000-00 (334)	10	33

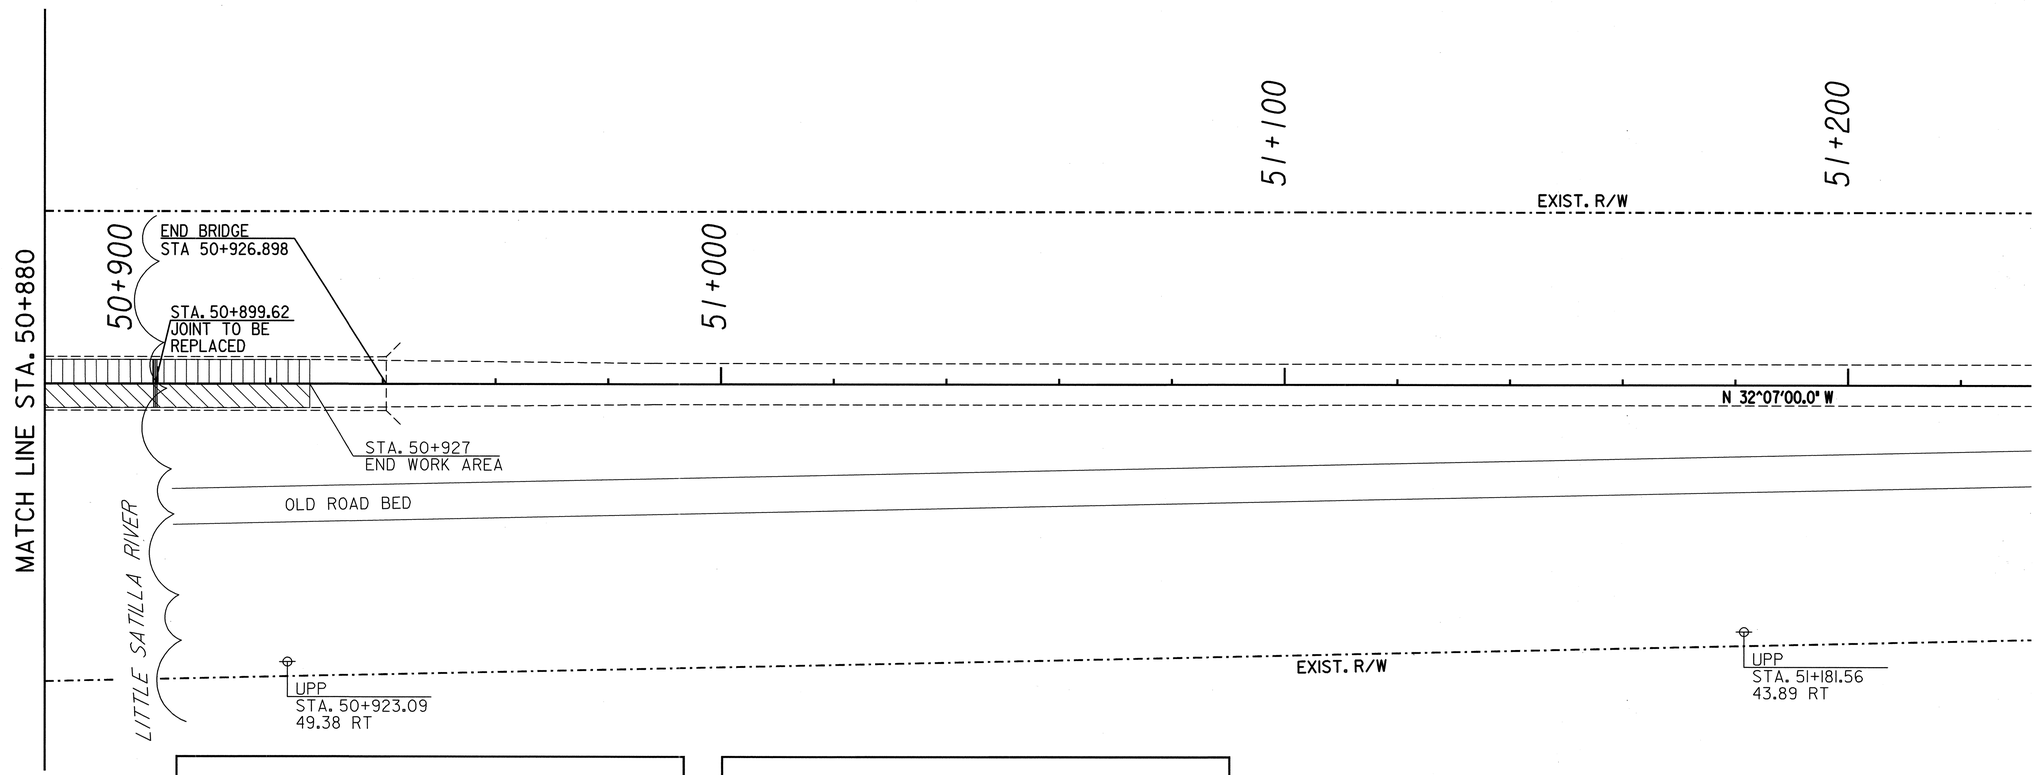

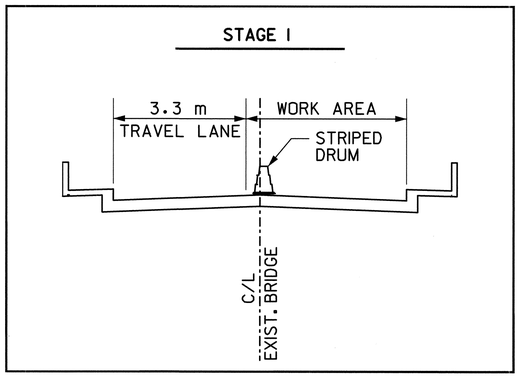

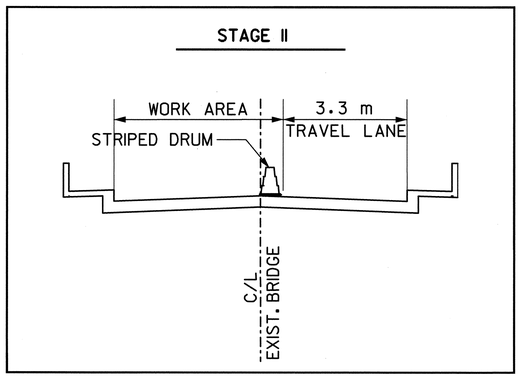

LEGEND

- EXISTING EDGE OF PAVEMENT
- EXISTING RIGHT OF WAY
- EXISTING UTILITY POLE
- STAGE I WORK AREA
- STAGE II WORK AREA

BRIDGE NO. 1

GEORGIA REGISTERED No. 18074 PROFESSIONAL ENGINEER NEIL RICHARD DAVIS

REVISIONS					
DATE	BY	DESCRIPTION	DATE	BY	DESCRIPTION

ICF KAISER
ICF KAISER ENGINEERS GROUP

10 0 10 20 30m
SCALE 1:500

GEORGIA DEPARTMENT OF TRANSPORTATION
SUBMITTED BY R.RIVINUS DATE

DISTRICT 5 BRIDGE REPAIRS
MAINTENANCE OF TRAFFIC PLANS
SR 25 OVER LITTLE SATILLA RIVER

BRIDGE SHEET
4 OF 4

g:\80259\district #5\039-008-0\plans\plan2.dgn EL IL 603
5-JUN-1999 16:22