STATE	PROJECT NUMBER	SHEET NUMBER	TOTAL SHEETS
GEORGIA	STP-M000-00 (334)	14	33

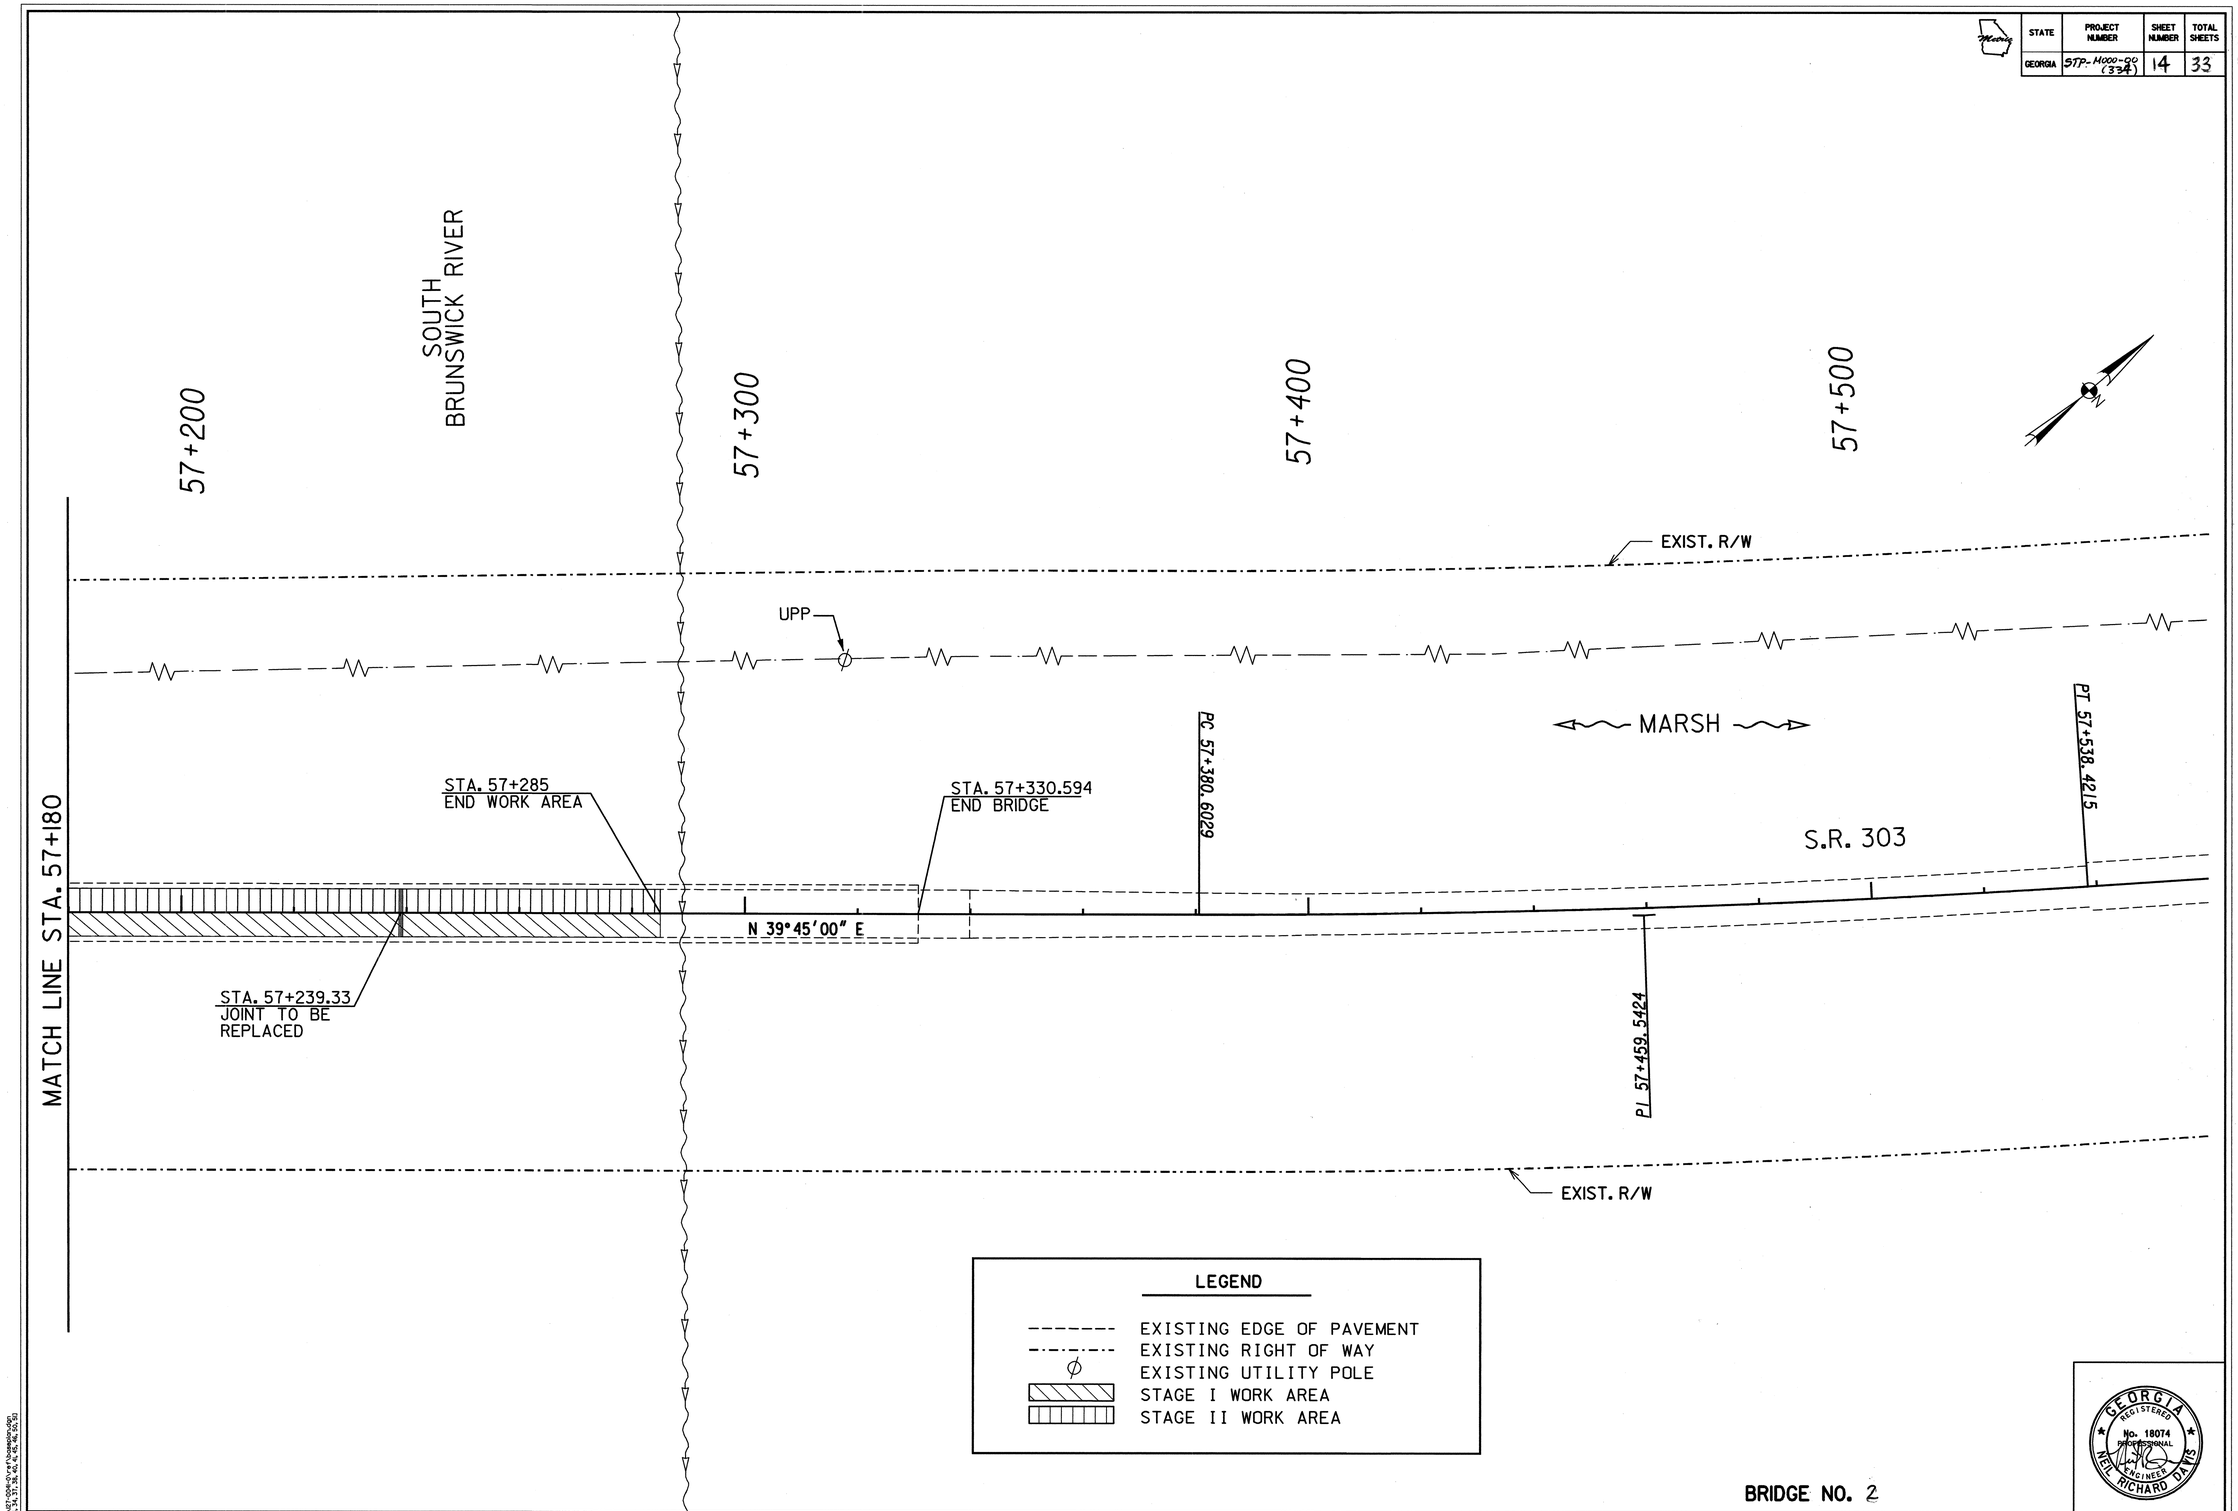

BRIDGE NO. 2

GEORGIA REGISTERED No. 18074 PROFESSIONAL ENGINEER NEIL RICHARD DAVIS

REVISIONS					
DATE	BY	DESCRIPTION	DATE	BY	DESCRIPTION

ICF KAISER
ICF KAISER ENGINEERS GROUP

10 0 10 20 30m
SCALE 1:500

GEORGIA DEPARTMENT OF TRANSPORTATION
SUBMITTED BY
R.RIVINUS DATE

DISTRICT 5 BRIDGE REPAIRS
MAINTENANCE OF TRAFFIC PLANS
S.R. 303 OVER SOUTH BRUNSWICK RIVER

BRIDGE SHEET
4 OF 4