STATE	PROJECT NUMBER	SHEET NUMBER	TOTAL SHEETS
GEORGIA	STP-M009-00 (334)	18	33

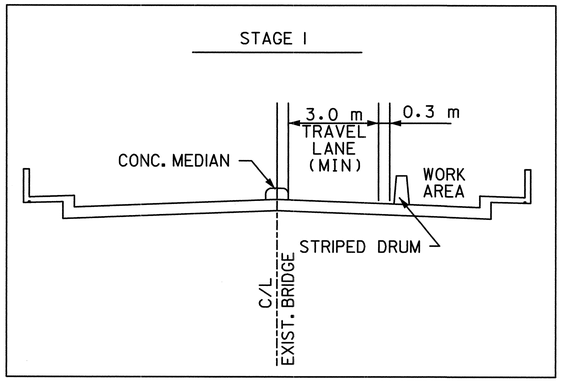

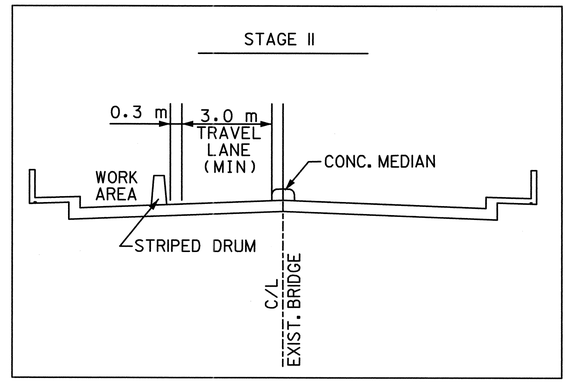

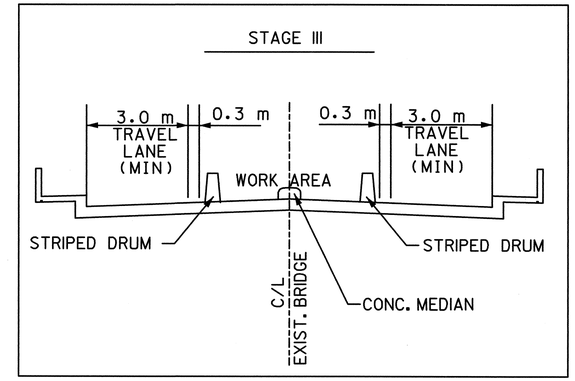

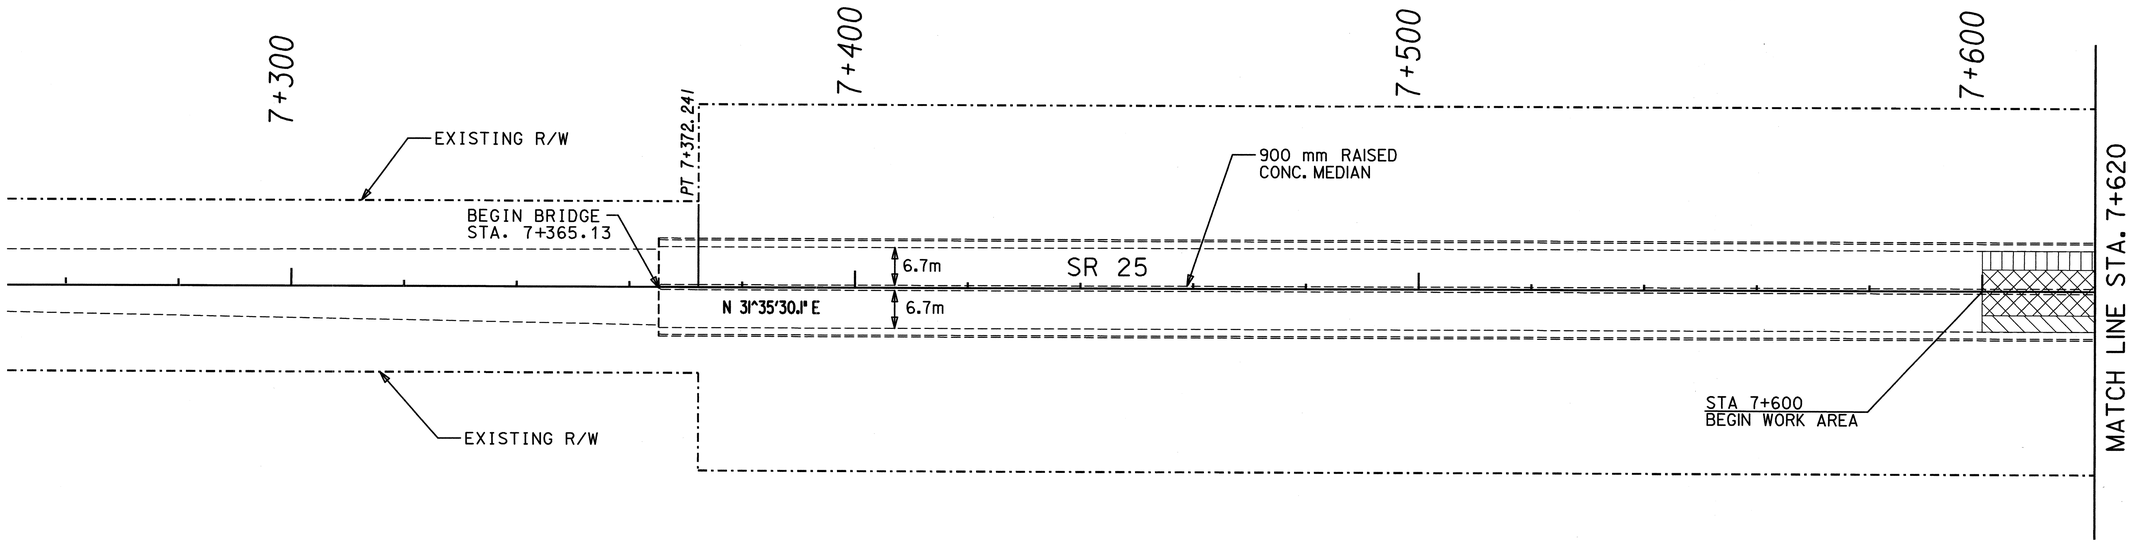

CONSTRUCTION SEQUENCE
STAGE I

1. CLOSE OUTER 3.35m OF EASTBOUND LANE.
2. MAINTAIN TRAFFIC ON INNER 3.35m OF EASTBOUND LANE.
3. REPLACE PORTION OF BRIDGE JOINT IN THE WORK AREA FLAGGED.
4. REOPEN LANE TO TRAFFIC.

STAGE II

1. CLOSE OUTER 3.35m OF WESTBOUND LANE.
2. MAINTAIN TRAFFIC ON INNER 3.35m OF WESTBOUND LANE.
3. REPLACE PORTION OF BRIDGE JOINT IN THE WORK AREA FLAGGED.
4. REOPEN LANE TO TRAFFIC.

STAGE III

1. CLOSE INNER 3.35m ON BOTH EASTBOUND AND WESTBOUND LANES.
2. MAINTAIN TRAFFIC ON OUTER 3.3m ON BOTH EASTBOUND AND WESTBOUND LANES.
3. REPLACE PORTION OF BRIDGE JOINT IN THE WORK AREA FLAGGED.
4. REOPEN ALL LANES TO TRAFFIC.

LEGEND

- EXISTING EDGE OF PAVEMENT
- EXISTING RIGHT OF WAY
- EXISTING UTILIEY POLE
- STAGE I WORK AREA
- STAGE II WORK AREA
- STAGE III WORK AREA

BRIDGE NO. 3

GEORGIA REGISTERED No. 18074 PROFESSIONAL ENGINEER NEIL RICHARD DANS

REVISIONS					
DATE	BY	DESCRIPTION	DATE	BY	DESCRIPTION

ICF KAISER
ICF KAISER ENGINEERS GROUP

10 0 10 20 30m
SCALE 1:500

GEORGIA DEPARTMENT OF TRANSPORTATION
SUBMITTED BY
R.RIVINUS DATE

DISTRICT 5 BRIDGE REPAIRS
MAINTENANCE OF TRAFFIC PLANS
SR 25 OVER DARIEN RIVER

BRIDGE SHEET
4 OF 5

g:\80259\wmaar\rvr\80259.bd.dgn
(1,2,4,6,8,9,49)
g:\80259\dist\ref\ *5\JN-0007-01\ref\baseplan.dgn
(142,5-22,25-30,33,34,37,38,40,41,45,46,50,51)
g:\80259\district *5\JN-0007-01\plans\plan1.dgn (1,11,60)
18-JUN-1999 07:15