STATE	PROJECT NUMBER	SHEET NUMBER	TOTAL SHEETS
GEORGIA	STP-M000-00 (334)	19	33

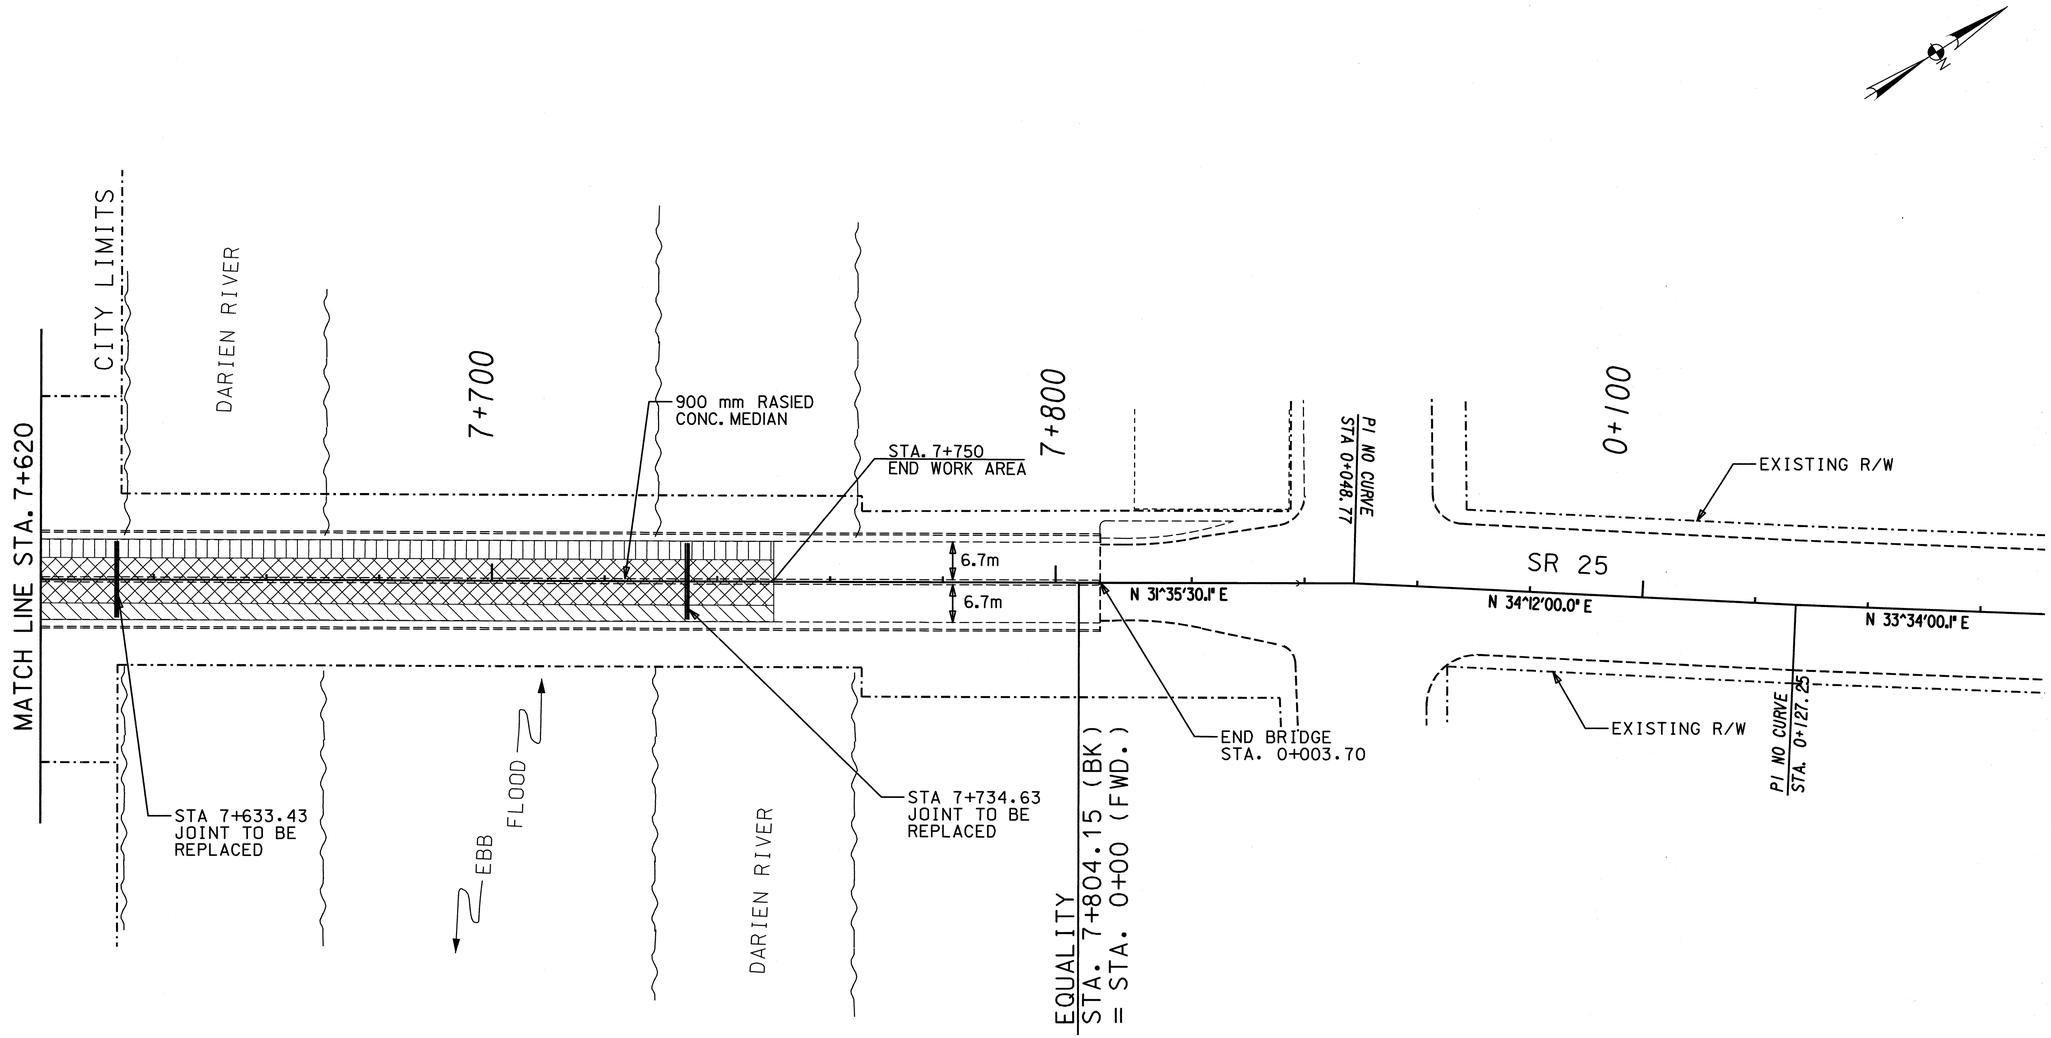

LEGEND

- EXISTING EDGE OF PAVEMENT
- EXISTING RIGHT OF WAY
- EXISTING UTILIEY POLE
- STAGE I WORK AREA
- STAGE II WORK AREA
- STAGE III WORK AREA

GEORGIA REGISTERED No. 18074 PROFESSIONAL ENGINEER NEIL RICHARD DAVIS

BRIDGE NO. 3

REVISIONS					
DATE	BY	DESCRIPTION	DATE	BY	DESCRIPTION

ICF KAISER
ICF KAISER ENGINEERS GROUP

10 0 10 20 30m
SCALE 1:500

GEORGIA DEPARTMENT OF TRANSPORTATION
SUBMITTED BY
R.RIVINUS DATE

DISTRICT 5 BRIDGE REPAIRS
MAINTENANCE OF TRAFFIC PLANS
SR 25 OVER DARIEN RIVER

BRIDGE SHEET
5 OF 5