STATE	PROJECT NUMBER	SHEET NUMBER	TOTAL SHEETS
GEORGIA	STP-M000-00 (334)	26	33

LEGEND

- EXISTING EDGE OF PAVEMENT
- EXISTING RIGHT OF WAY
- EXISTING UTILITY POLE
- STAGE I WORK AREA
- STAGE II WORK AREA

CONSTRUCTION SEQUENCE
STAGE I

1. CLOSE RIGHT LANE; MAINTAIN TWO WAY TRAFFIC IN LEFT LANE USING FLAGGERS.
2. REPLACE RIGHT HALF OF BRIDGE JOINT FLAGGED.
3. REOPEN AND SHIFT TRAFFIC TO RIGHT LANE.

CONSTRUCTION SEQUENCE
STAGE II

1. CLOSE LEFT LANE; MAINTAIN TWO WAY TRAFFIC IN RIGHT LANE USING FLAGGERS.
2. REPLACE LEFT HALF OF BRIDGE JOINT FLAGGED.
3. REOPEN BOTH LANES TO TRAFFIC.

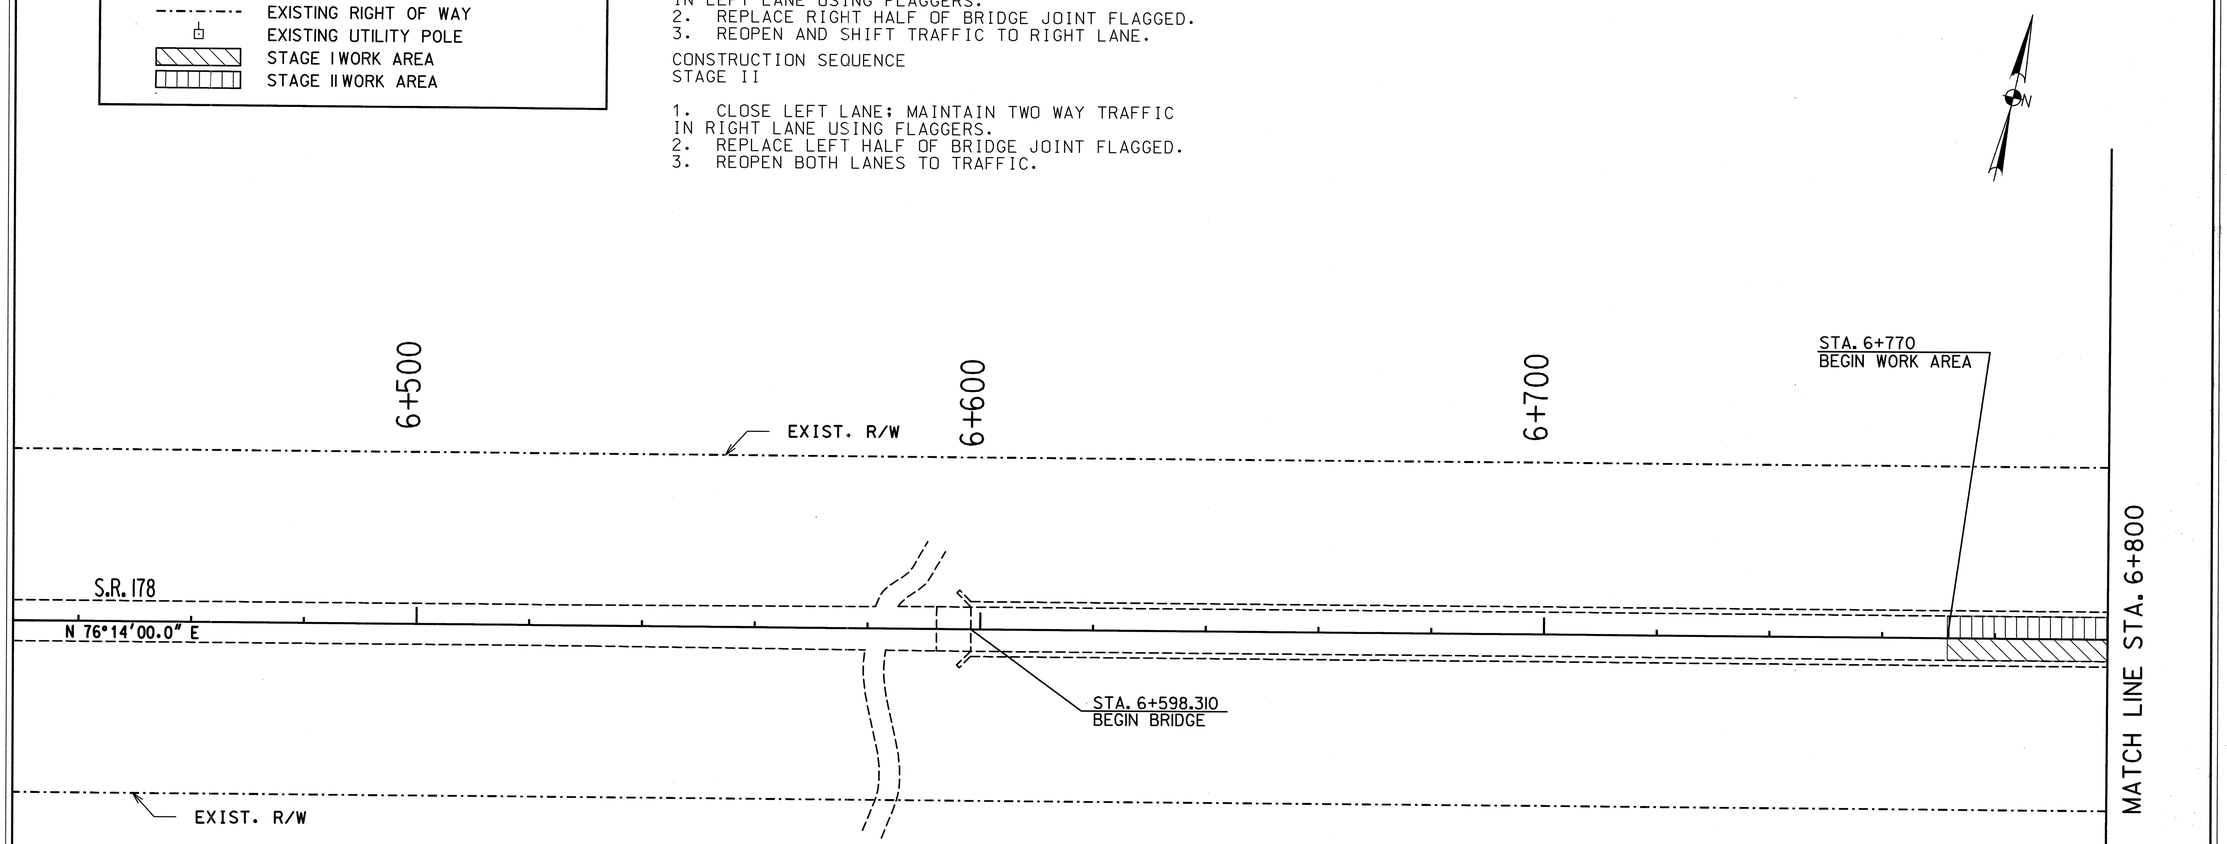

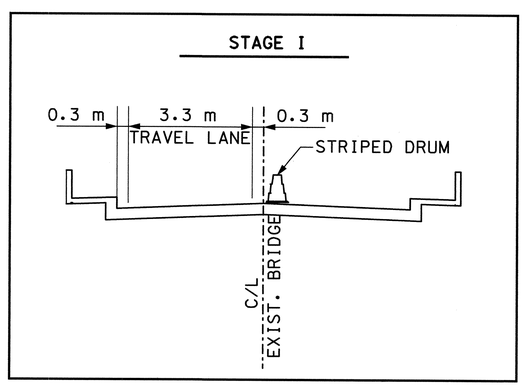

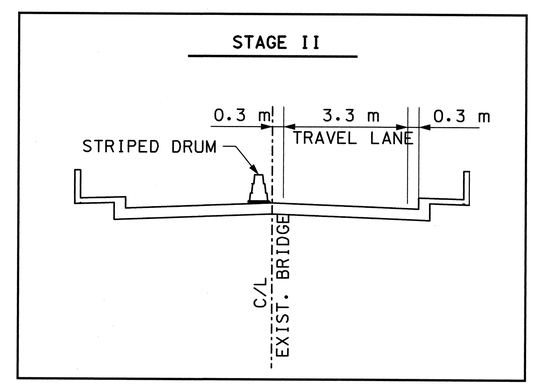

BRIDGE NO. 5

REVISIONS					
DATE	BY	DESCRIPTION	DATE	BY	DESCRIPTION

ICF KAISER
ICF KAISER ENGINEERS GROUP

10 0 10 20 30m
SCALE 1:500

GEORGIA DEPARTMENT OF TRANSPORTATION
SUBMITTED BY
R.RIVINUS DATE

DISTRICT 5 BRIDGE REPAIRS
MAINTENANCE OF TRAFFIC PLANS
S.R. 178 OVER OHOOPEE RIVER

GEORGIA REGISTERED No. 18074 PROFESSIONAL ENGINEER NEIL RICHARD DAVIS

BRIDGE SHEET
3 OF 4