STATE	PROJECT NUMBER	SHEET NO	TOTAL SHEETS
GA	STP00-M000-00 (355)	12	83

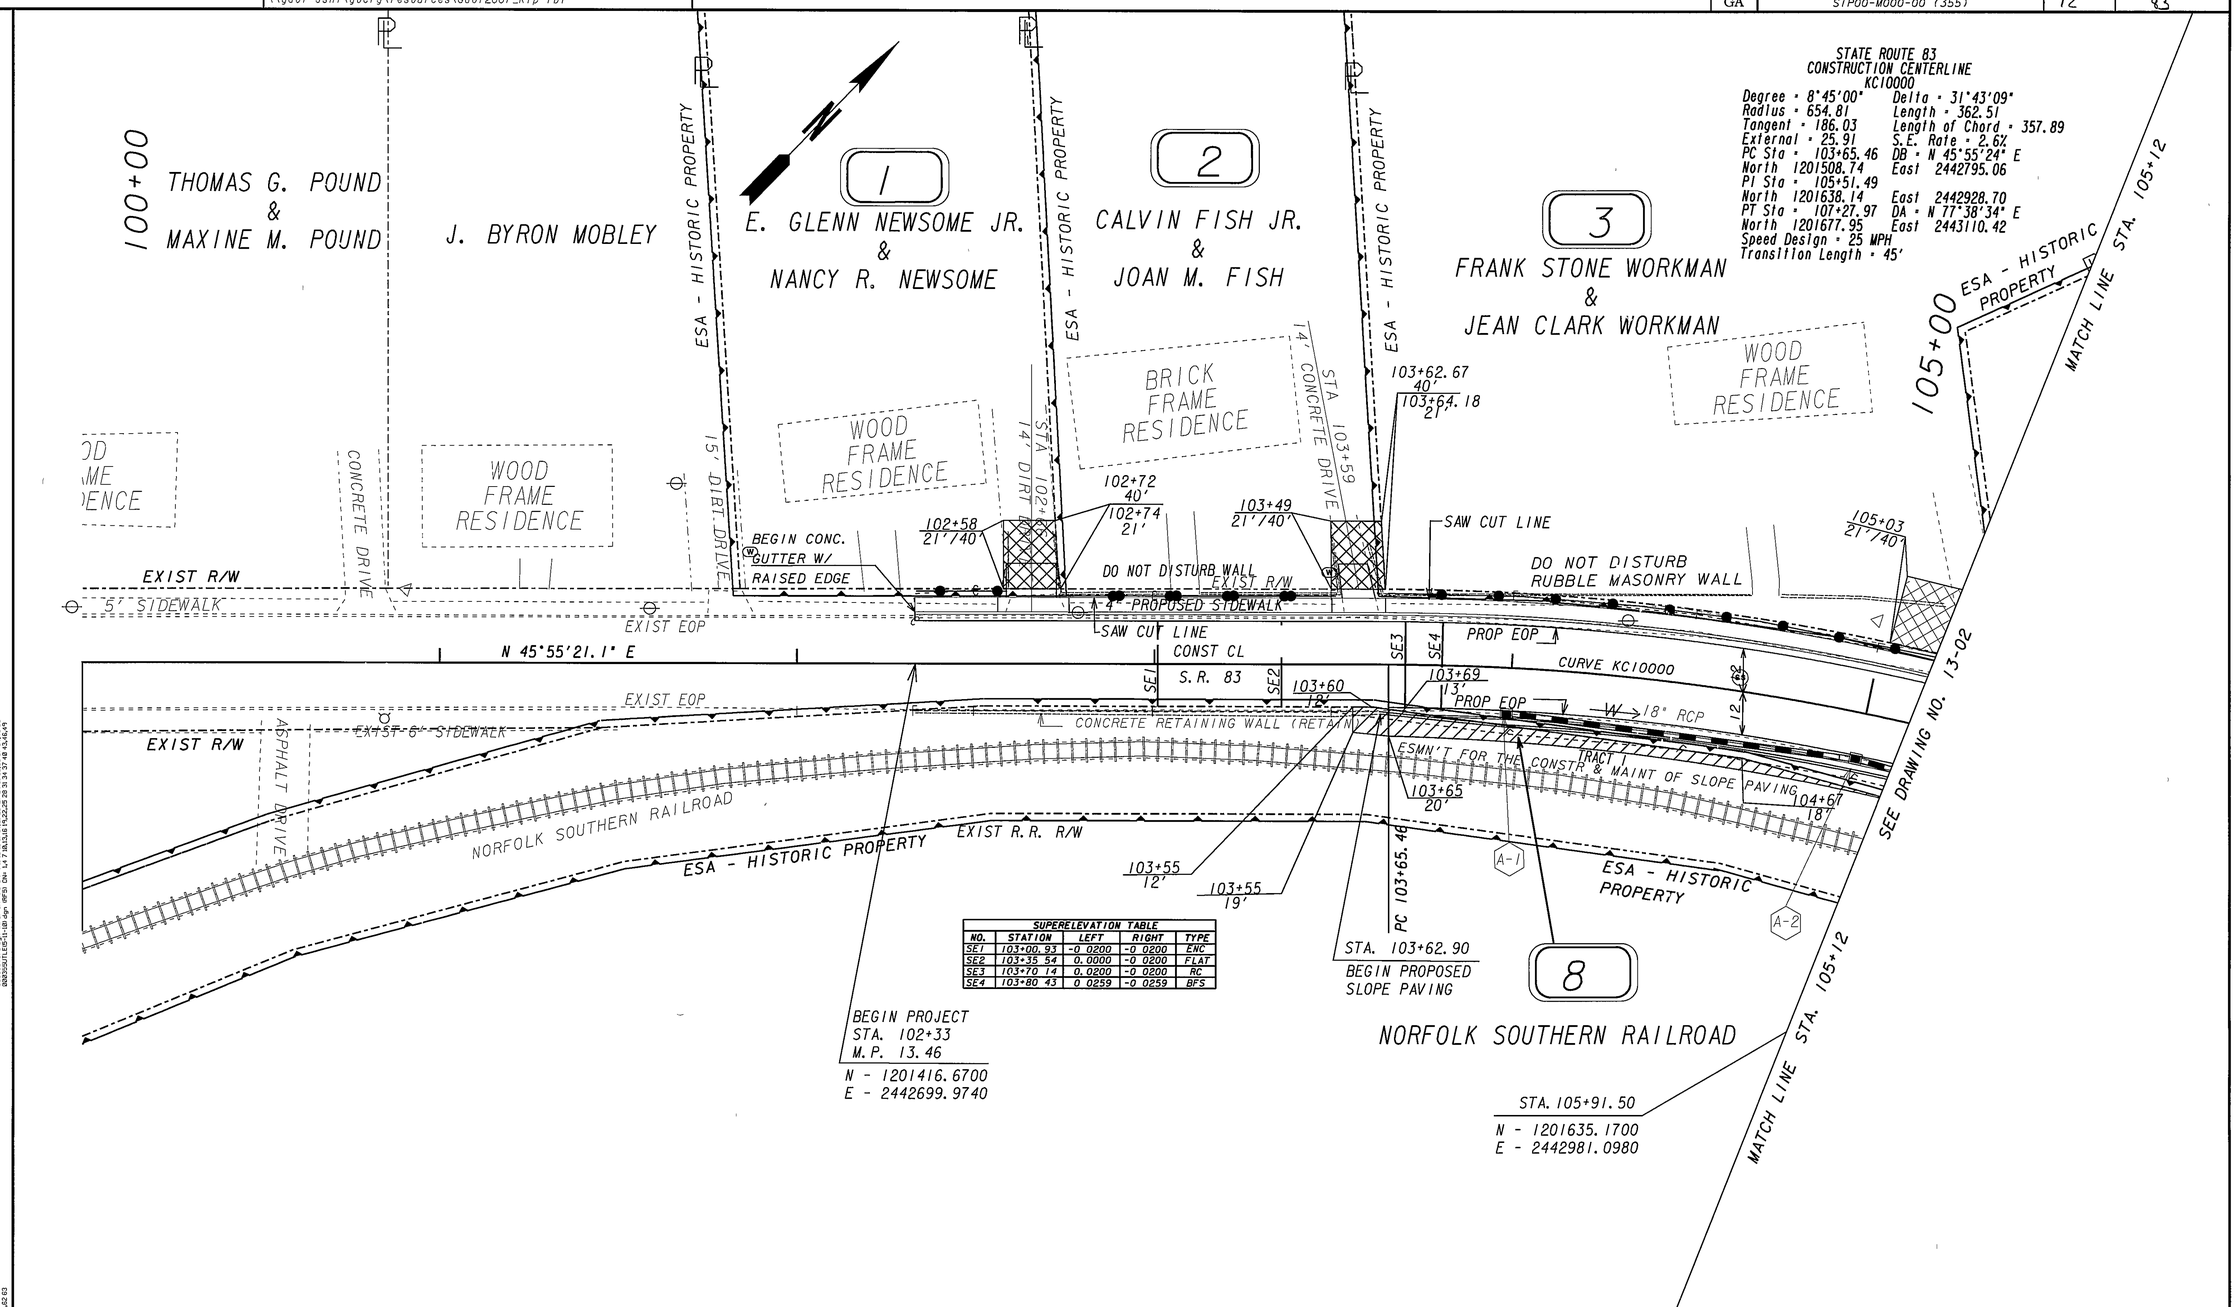

SUPERELEVATION TABLE

NO.	STATION	LEFT	RIGHT	TYPE
SE1	103+00.93	-0.0200	-0.0200	ENC
SE2	103+35.54	0.0000	-0.0200	FLAT
SE3	103+70.14	0.0200	-0.0200	RC
SE4	103+80.43	0.0259	-0.0259	BFS

PROPERTY AND EXISTING R/W LINE
REQUIRED R/W LINE
CONSTRUCTION LIMITS
EASEMENT FOR CONSTR & MAINTENANCE OF SLOPES
EASEMENT FOR CONSTR OF SLOPES
EASEMENT FOR CONSTR OF DRIVES

BEGIN LIMIT OF ACCESS.....BLA
END LIMIT OF ACCESS.....ELA
LIMIT OF ACCESS
REQUIRED R/W AND LIMIT OF ACCESS

GEORGIA
DEPARTMENT OF TRANSPORTATION

SCALE IN FEET
0 20 40 80

REVISION DATES

STATE OF GEORGIA
DEPARTMENT OF TRANSPORTATION
OFFICE: DISTRICT 2 DESIGN - TENNILLE

MAINLINE PLAN

STA. 102+33 - STA. 105+12

DRAWING No. 13-01