STATE	PROJECT NUMBER	SHEET NO.	TOTAL SHEETS
GA.	STP00-M000-00 (355)	17	83

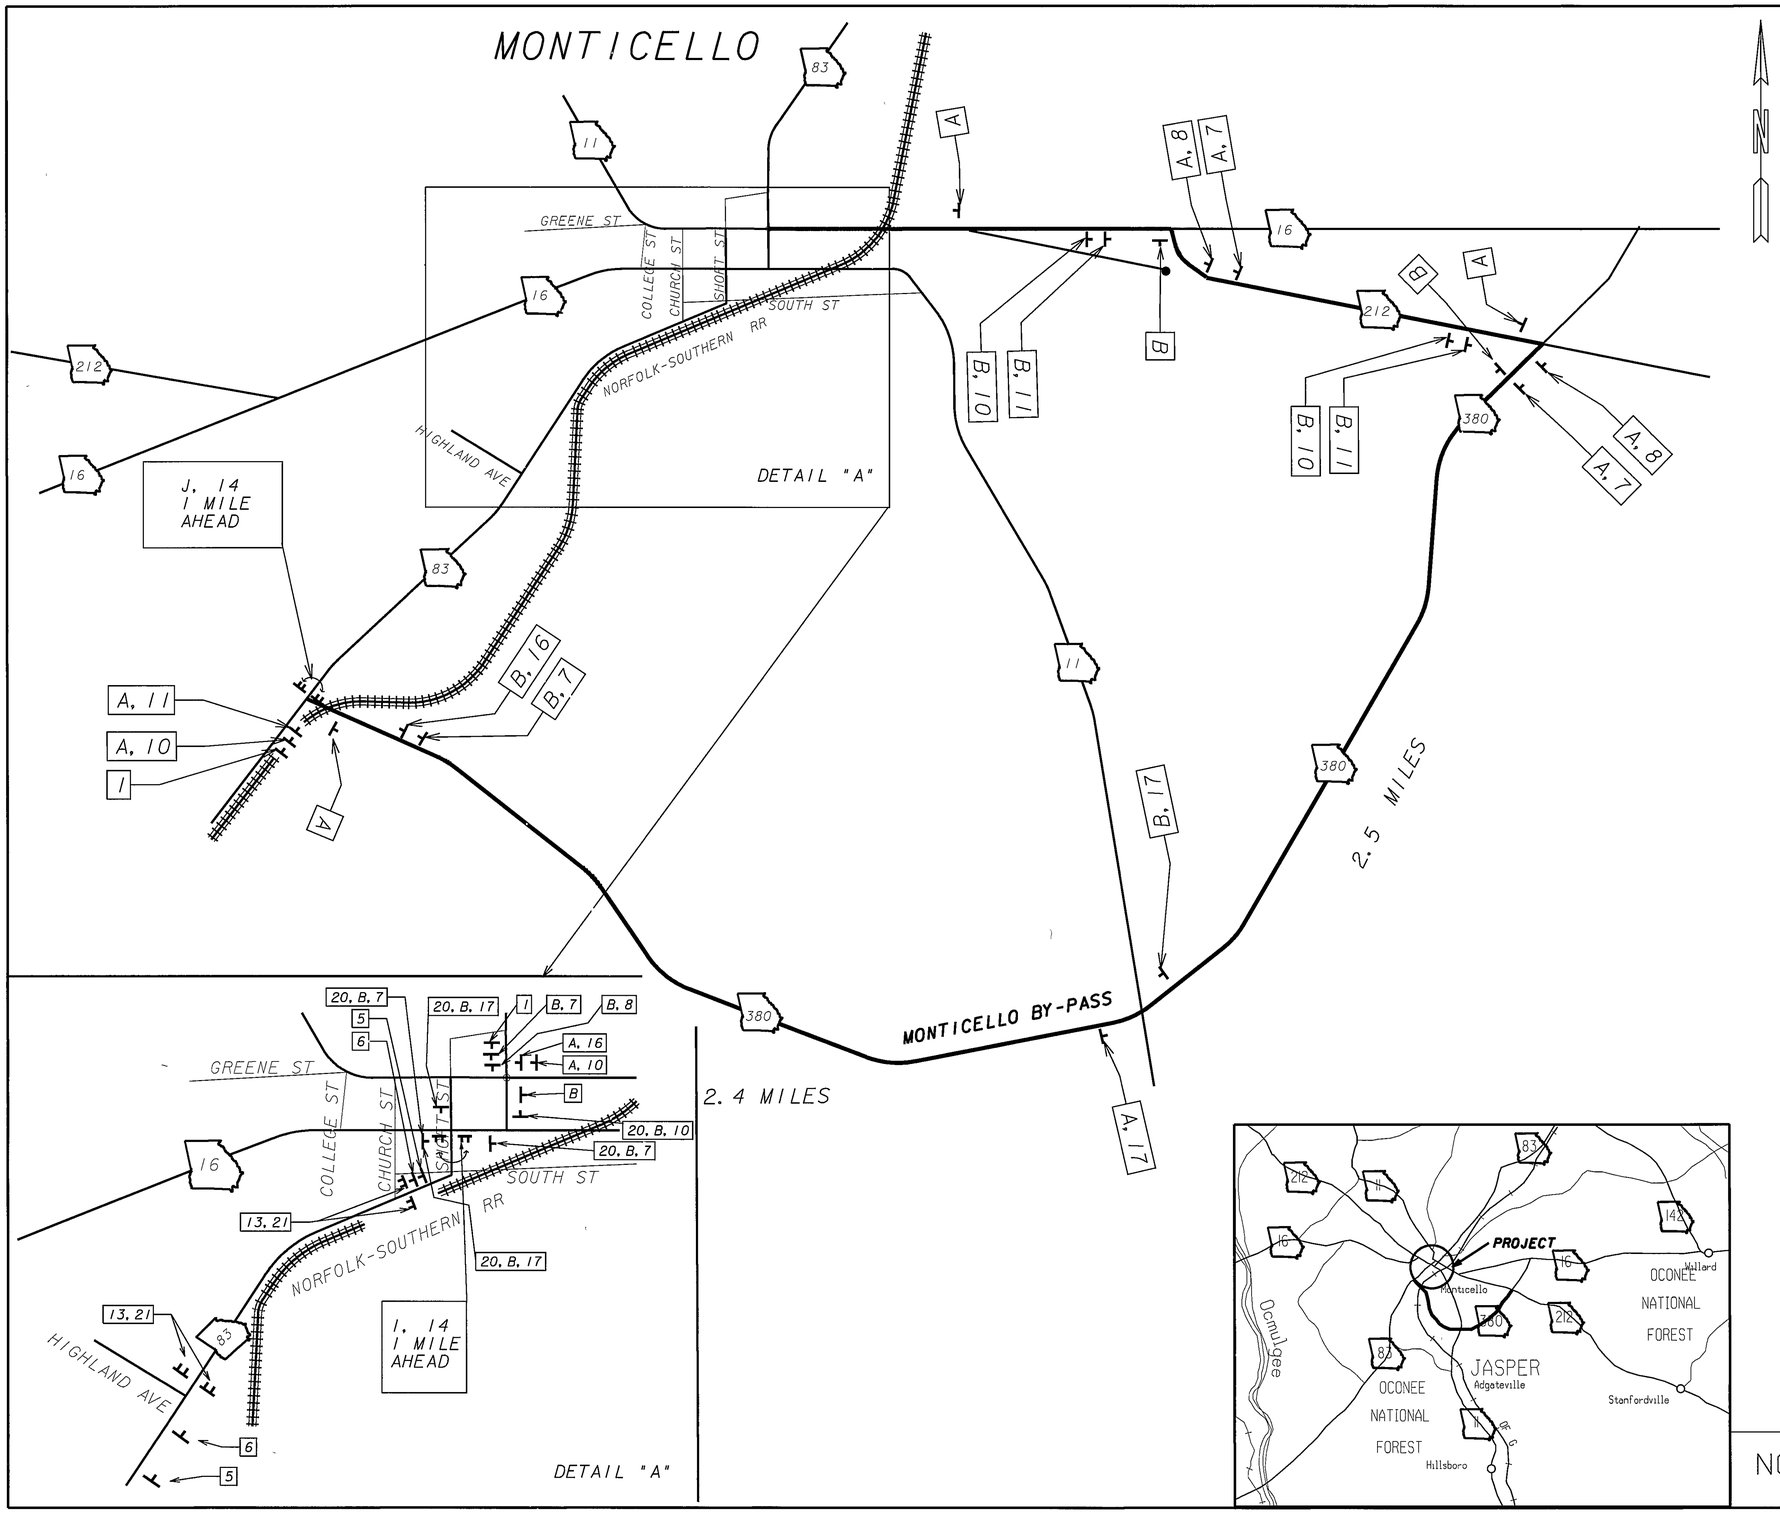

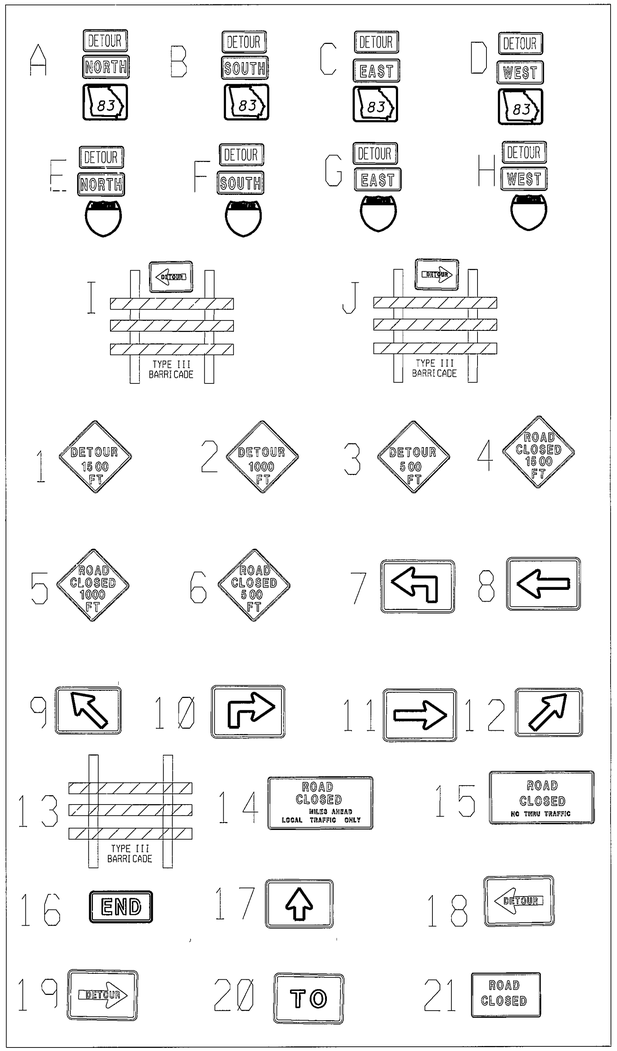

NOT TO SCALE

DRAWING NO.

20-01

GEORGIA
DEPARTMENT OF TRANSPORTATION

OFF-SITE DETOUR PLAN