Wed Jun 16 08:05:45 2010 Wed Jun 16 08:05:45 2010
dsanders

\\gdot-dsnl\gocfg\resources\Gdot2007_Klp.tbl

c:\Projects\M000355\Railroad\000355DX01.dgn

| STATE | PROJECT NUMBER | SHEET NO. | TOTAL SHEETS |
|---|---|---|---|
| GA | STP00-M000-00(355) | 21 | 83 |

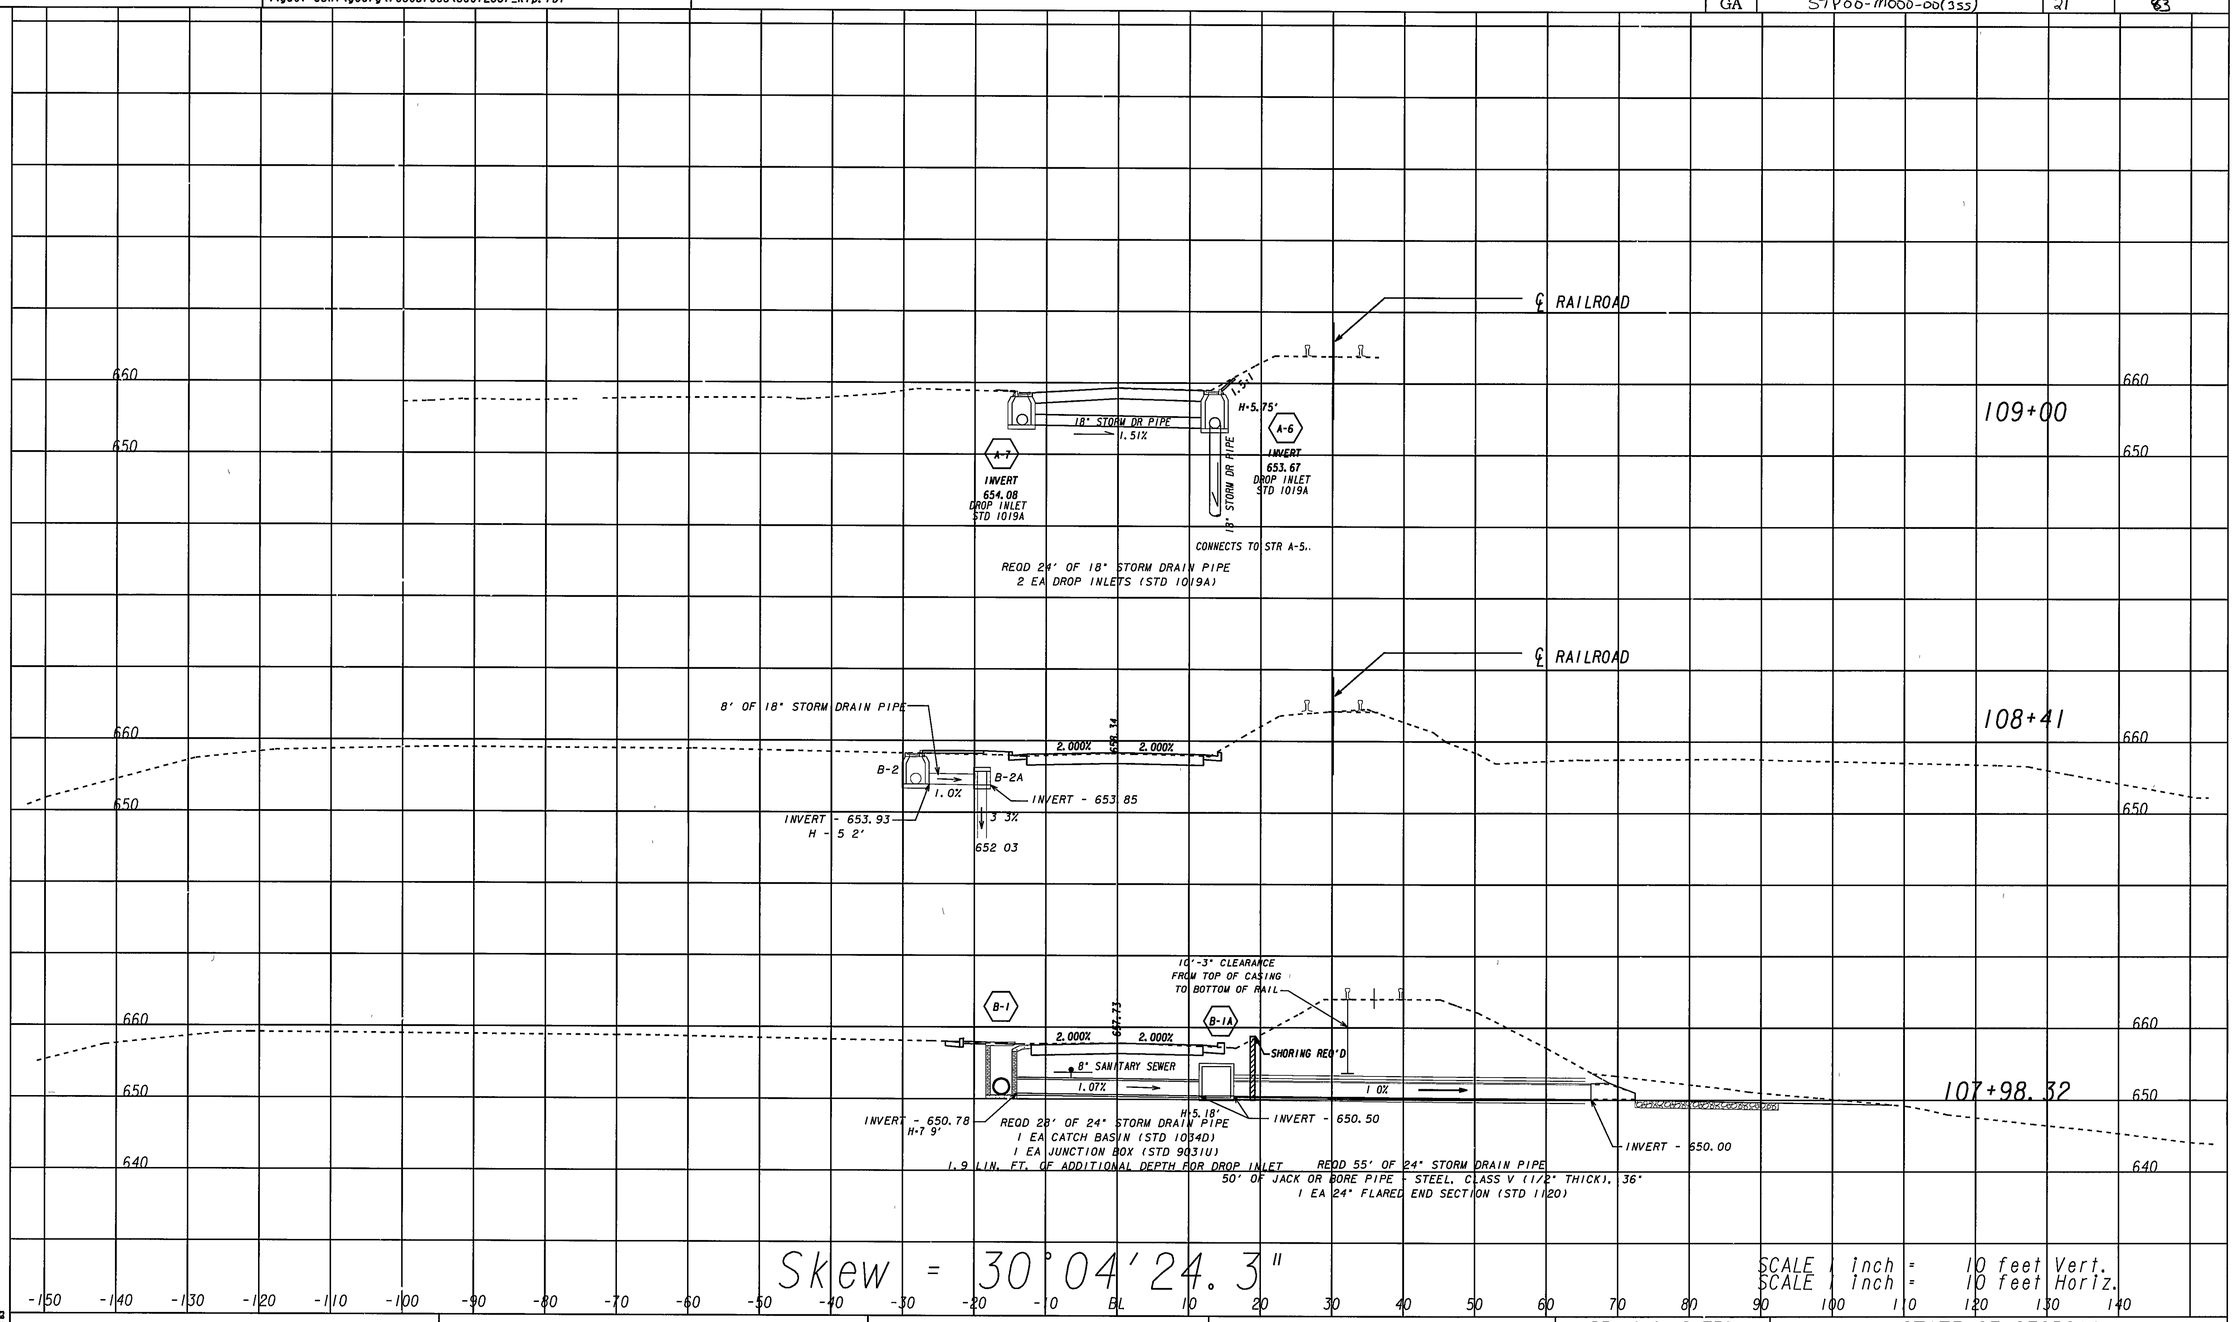


SCALE 1 inch = 10 feet Vert.
SCALE 1 inch = 10 feet Horiz.

| REVISION DATES | | |
|---|---|---|
| | | |

STATE OF GEORGIA
DEPARTMENT OF TRANSPORTATION
OFFICE: DISTRICT 2 DESIGN - TENNILLE

DRAINAGE CROSS SECTIONS

DRAWING No. 22-03

SUXSEW

6/16/2010 8:05:34 AM \\GDOT-DSNI\GOPLOT\OCF\D2_Klp5000-2.gcf dsanders C:\Projects\M000355\Railroad\22-03 000355DX01.prf D2-Tennille