Wed Jun 16 08:05:06 2010 Wed Jun 16 08:05:06 2010
dsanders
\\gdot-dsnl\gocfg\resources\Gdot2007_Klp.tbl
c:\Projects\M000355\Railroad\000355XS01.DGN

STATE	PROJECT NUMBER	SHEET NO.	TOTAL SHEETS
GA	STP00-M000-00(355)	23	83

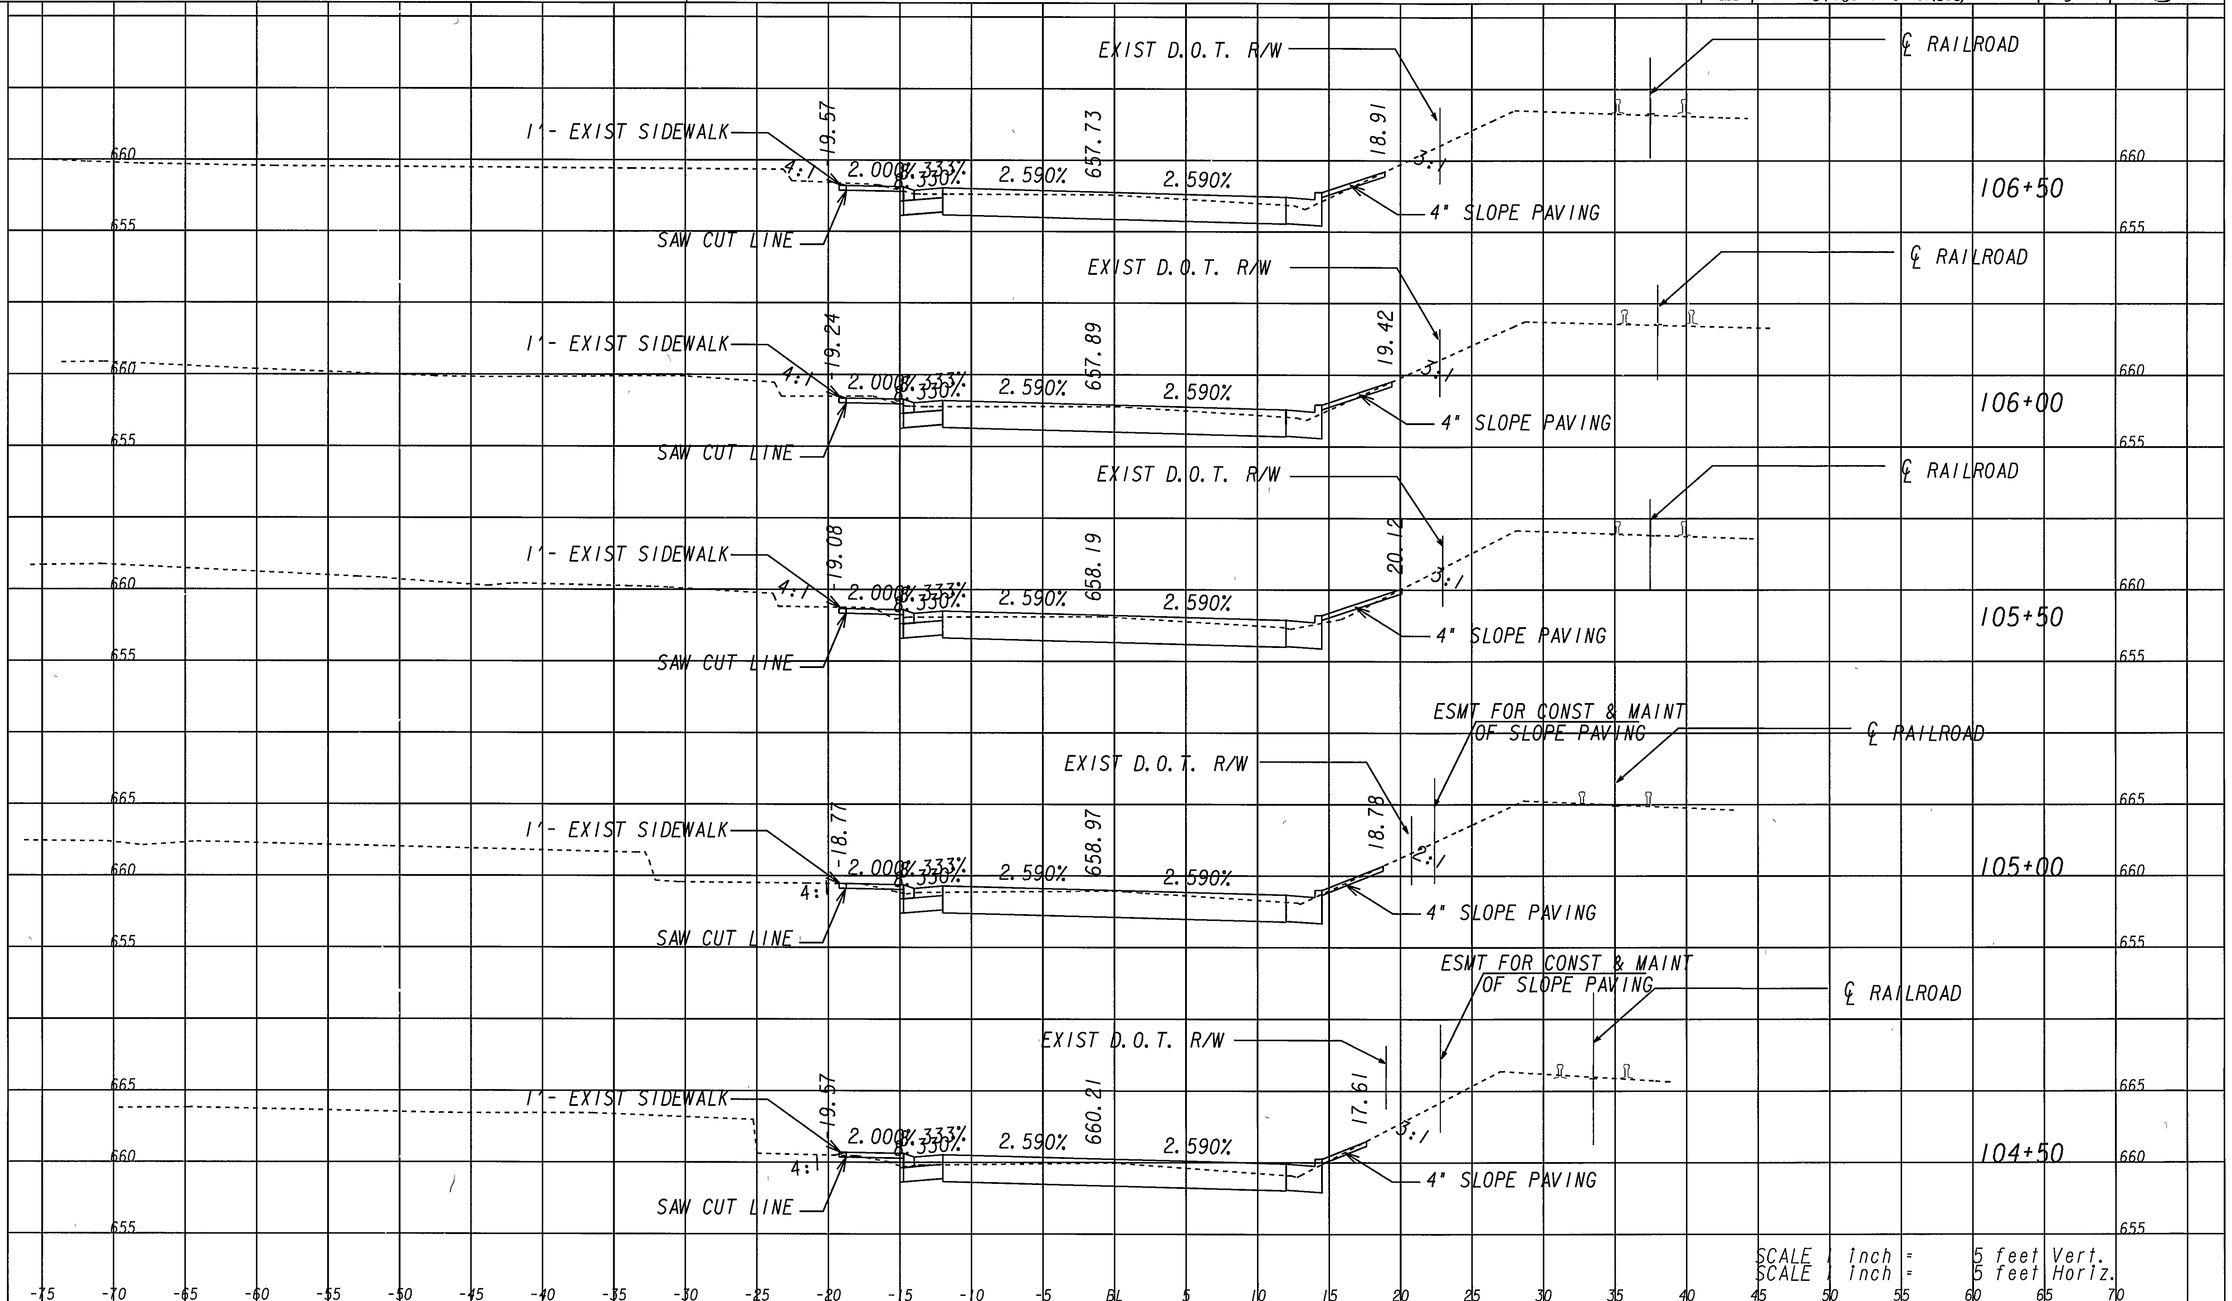

GEORGIA
DEPARTMENT OF TRANSPORTATION

REVISION DATES

STATE OF GEORGIA
DEPARTMENT OF TRANSPORTATION
OFFICE: DISTRICT 2 DESIGN - TENNILLE
EARTHWORK CROSS SECTIONS

DRAWING No.
23-02

SUNSEW

6/16/2010 8:05:01 AM \\GDOT-DSNI\GOPLOT\OCF\D2_Klp5000-2.gcf dsanders C:\Projects\M000355\Railroad\23-02 000355XS01.prf D2-Tennille