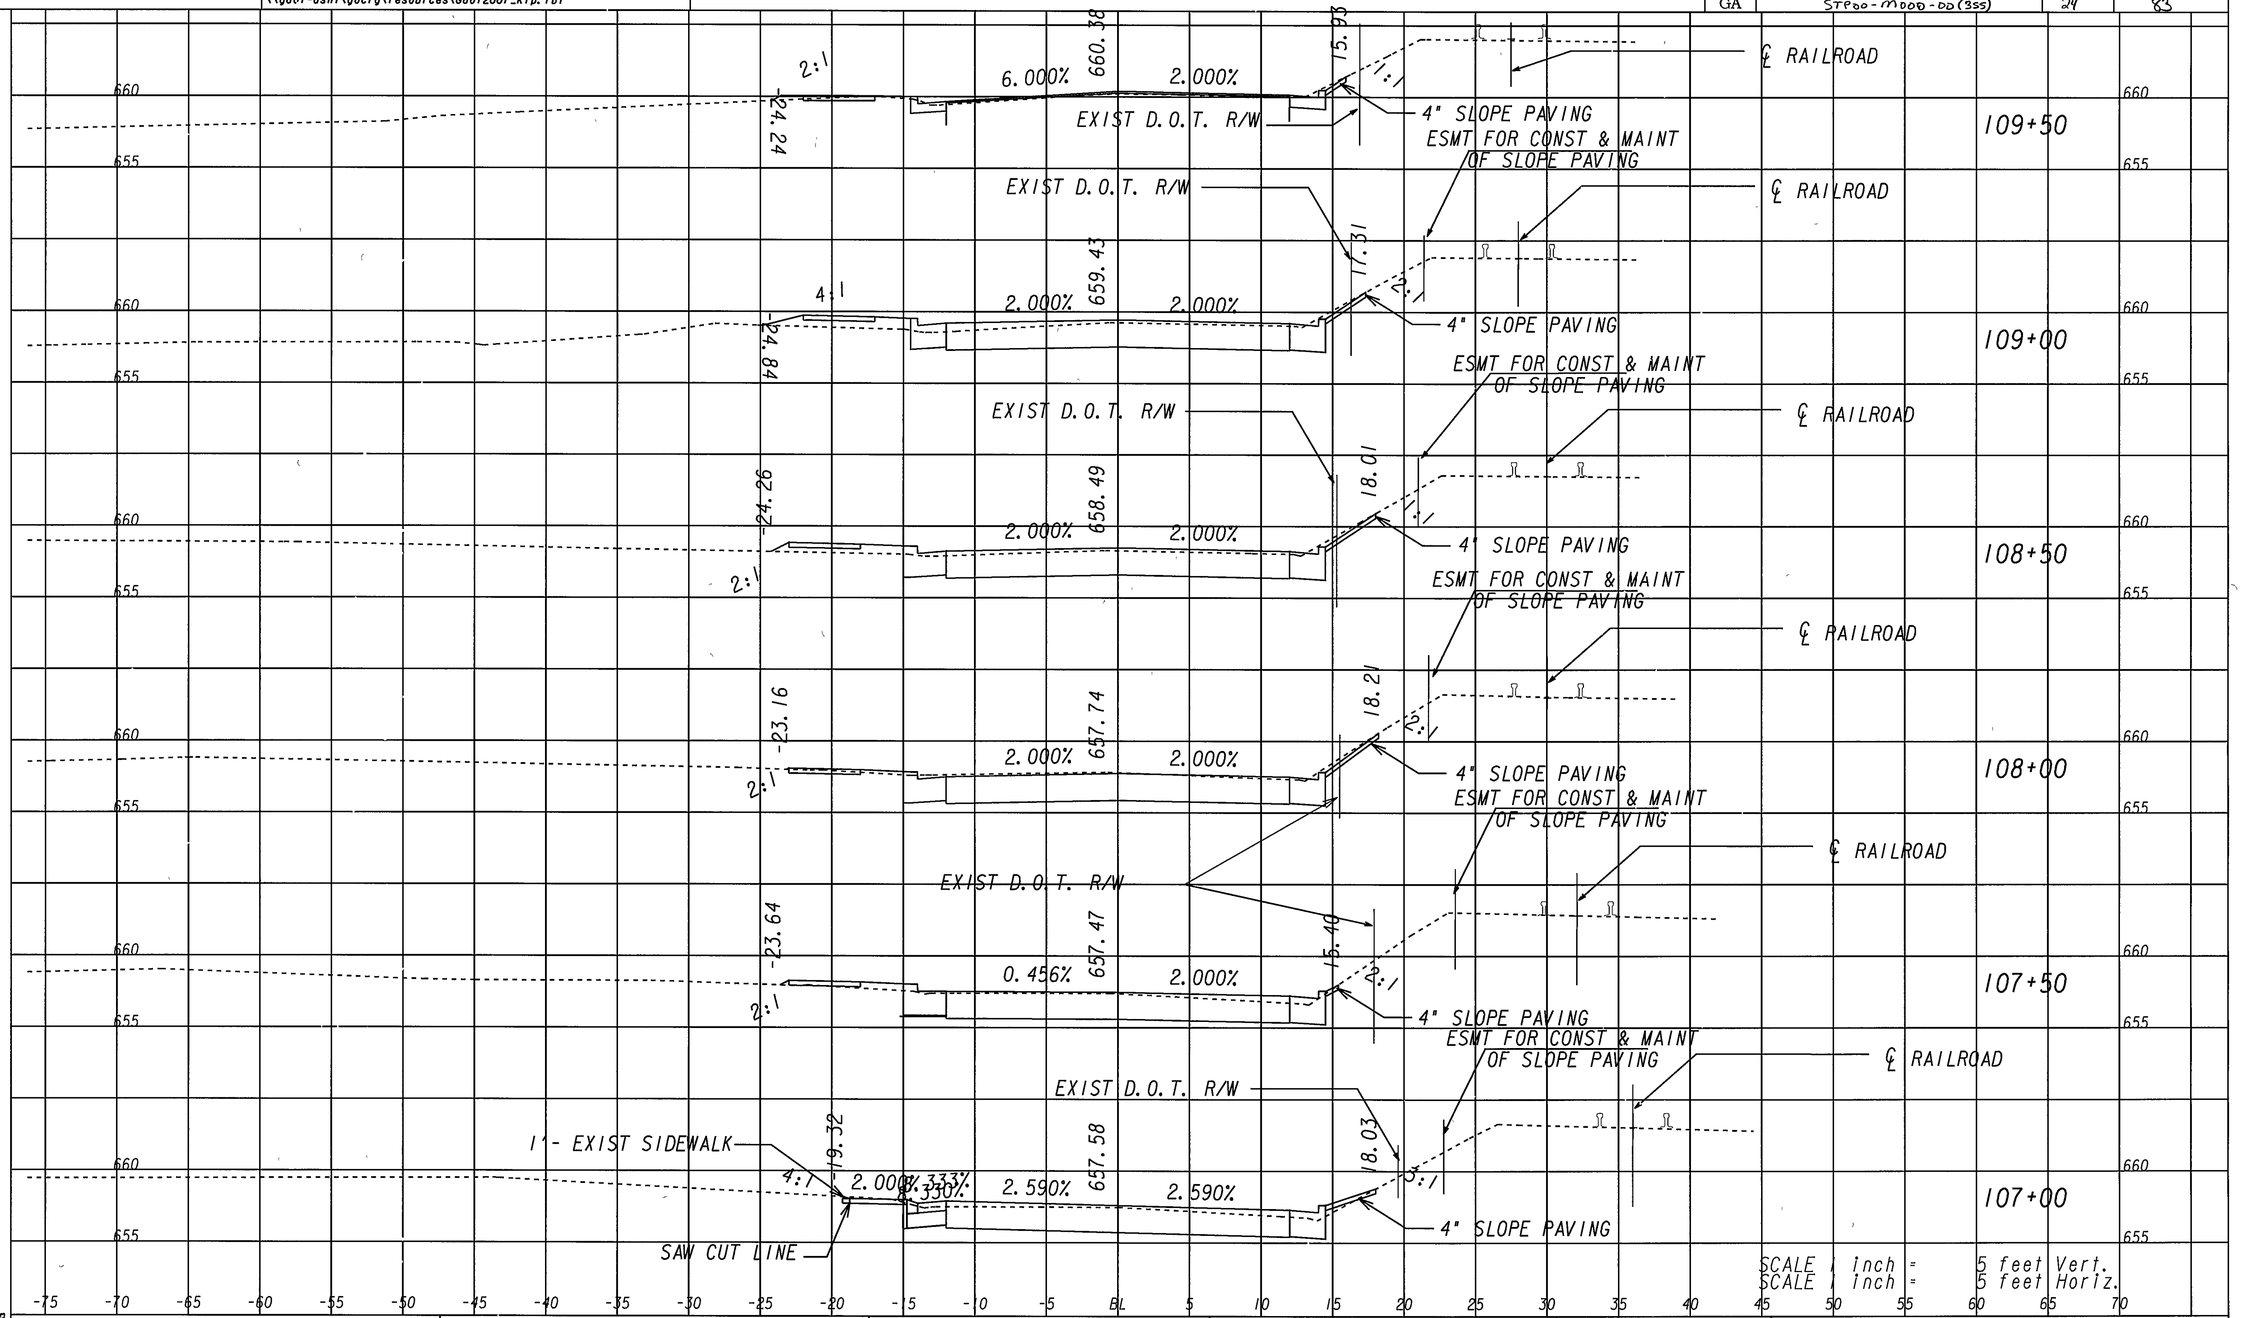

REVISION DATES	

STATE OF GEORGIA
DEPARTMENT OF TRANSPORTATION
OFFICE: DISTRICT 2 DESIGN - TENNILLE

EARTHWORK CROSS SECTIONS

DRAWING No. 23-03