6/16/2010 8:04:35 AM \\CDOT-DSNI\COPLOT\OCF\D2_Kip5000-2 dcf dscnders C:\Projects\M000355\Railroad\23-04 000355XS02.prf D2-Tennille

REVISION DATES		STATE	PROJECT NUMBER	SHEET NO.	TOTAL SHEETS
		GA.	STP00-M000-00 (355)	25	83

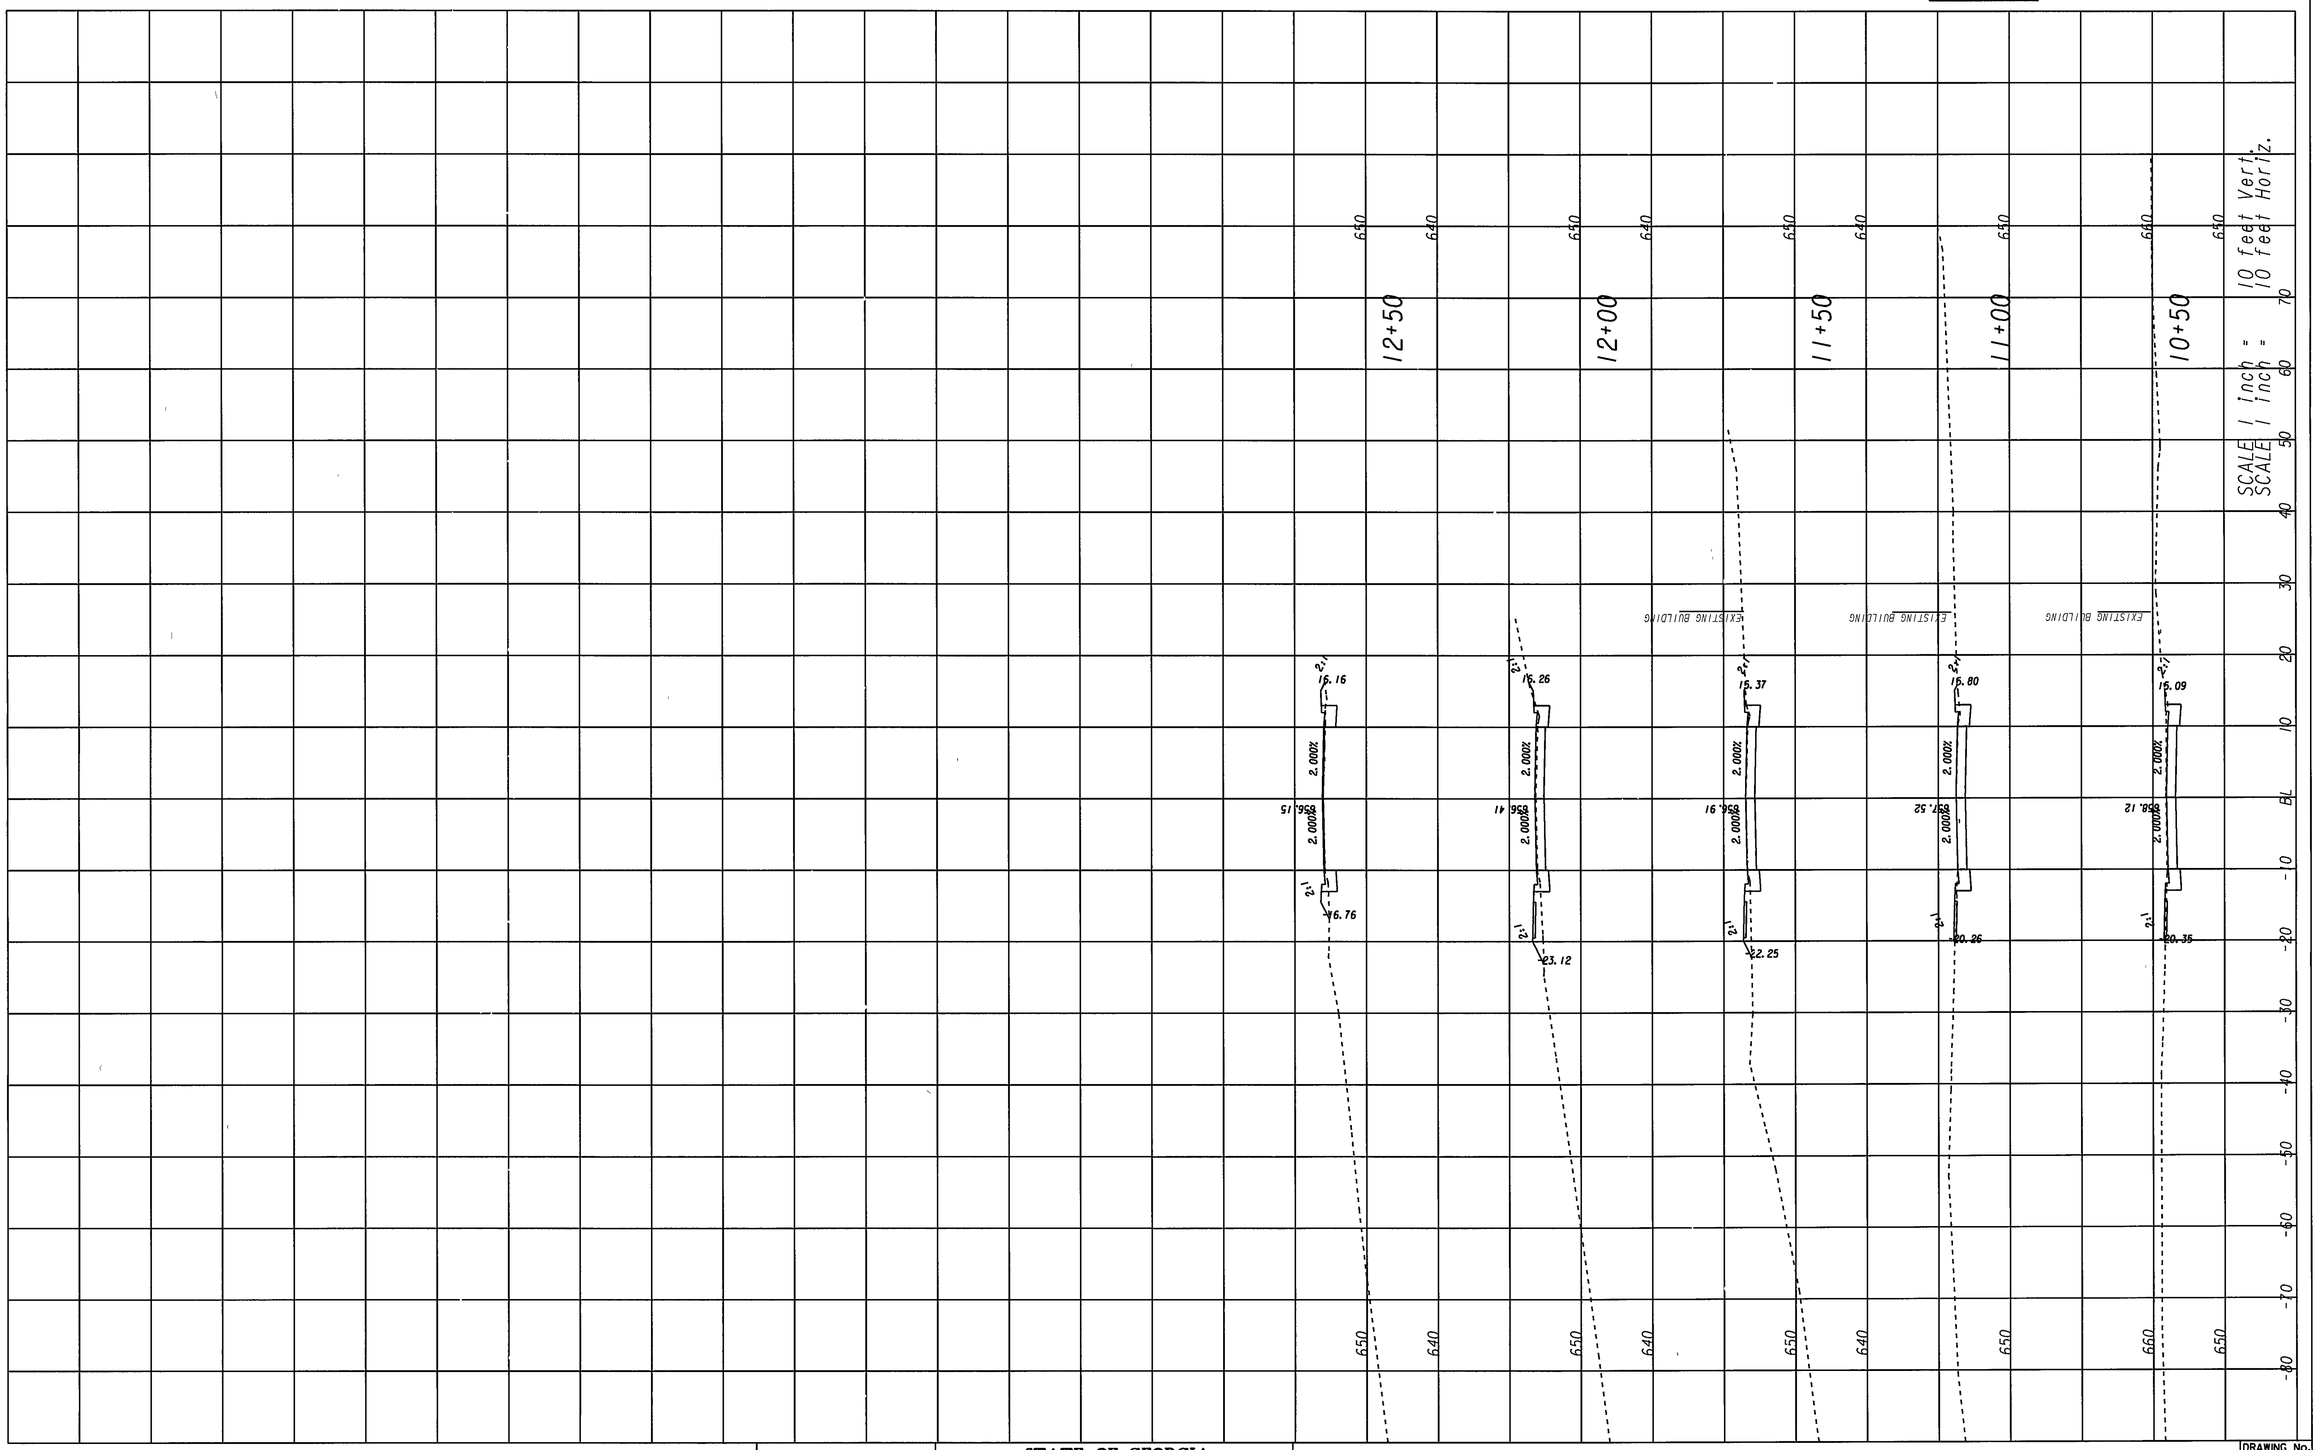

6/16/2010
c:\Projects\M000355\Railroad\000355XS02.dgn

STATE OF GEORGIA
DEPARTMENT OF TRANSPORTATION
OFFICE OF TENNILLE DESIGN

EARTHWORK X-SECTIONS - CHURCH ST.

DRAWING No. 23-04