STATE	PROJECT NUMBER	SHEET NO.	TOTAL SHEETS
GA	STP00-M000-00(355)	62	83

NOTE:

1. ALL WORK RELATED TO THE EXISTING CITY OF MONTICELLO (C.O.M.) ELECTRICAL POWER TO BE DONE BY OTHERS.
2. PROPOSED POWER POLES, BY OTHERS, TO BE CLASS 3, 45 FT LONG WITH 6.5 FT EMBEDMENT. POWER SERVICE IS 12 KVA 2 PHASE.
3. ELECTRICAL POWER CONTRACTOR TO RELOCATE EXISTING LIGHT FIXTURES TO THE NEW POWER POLES.

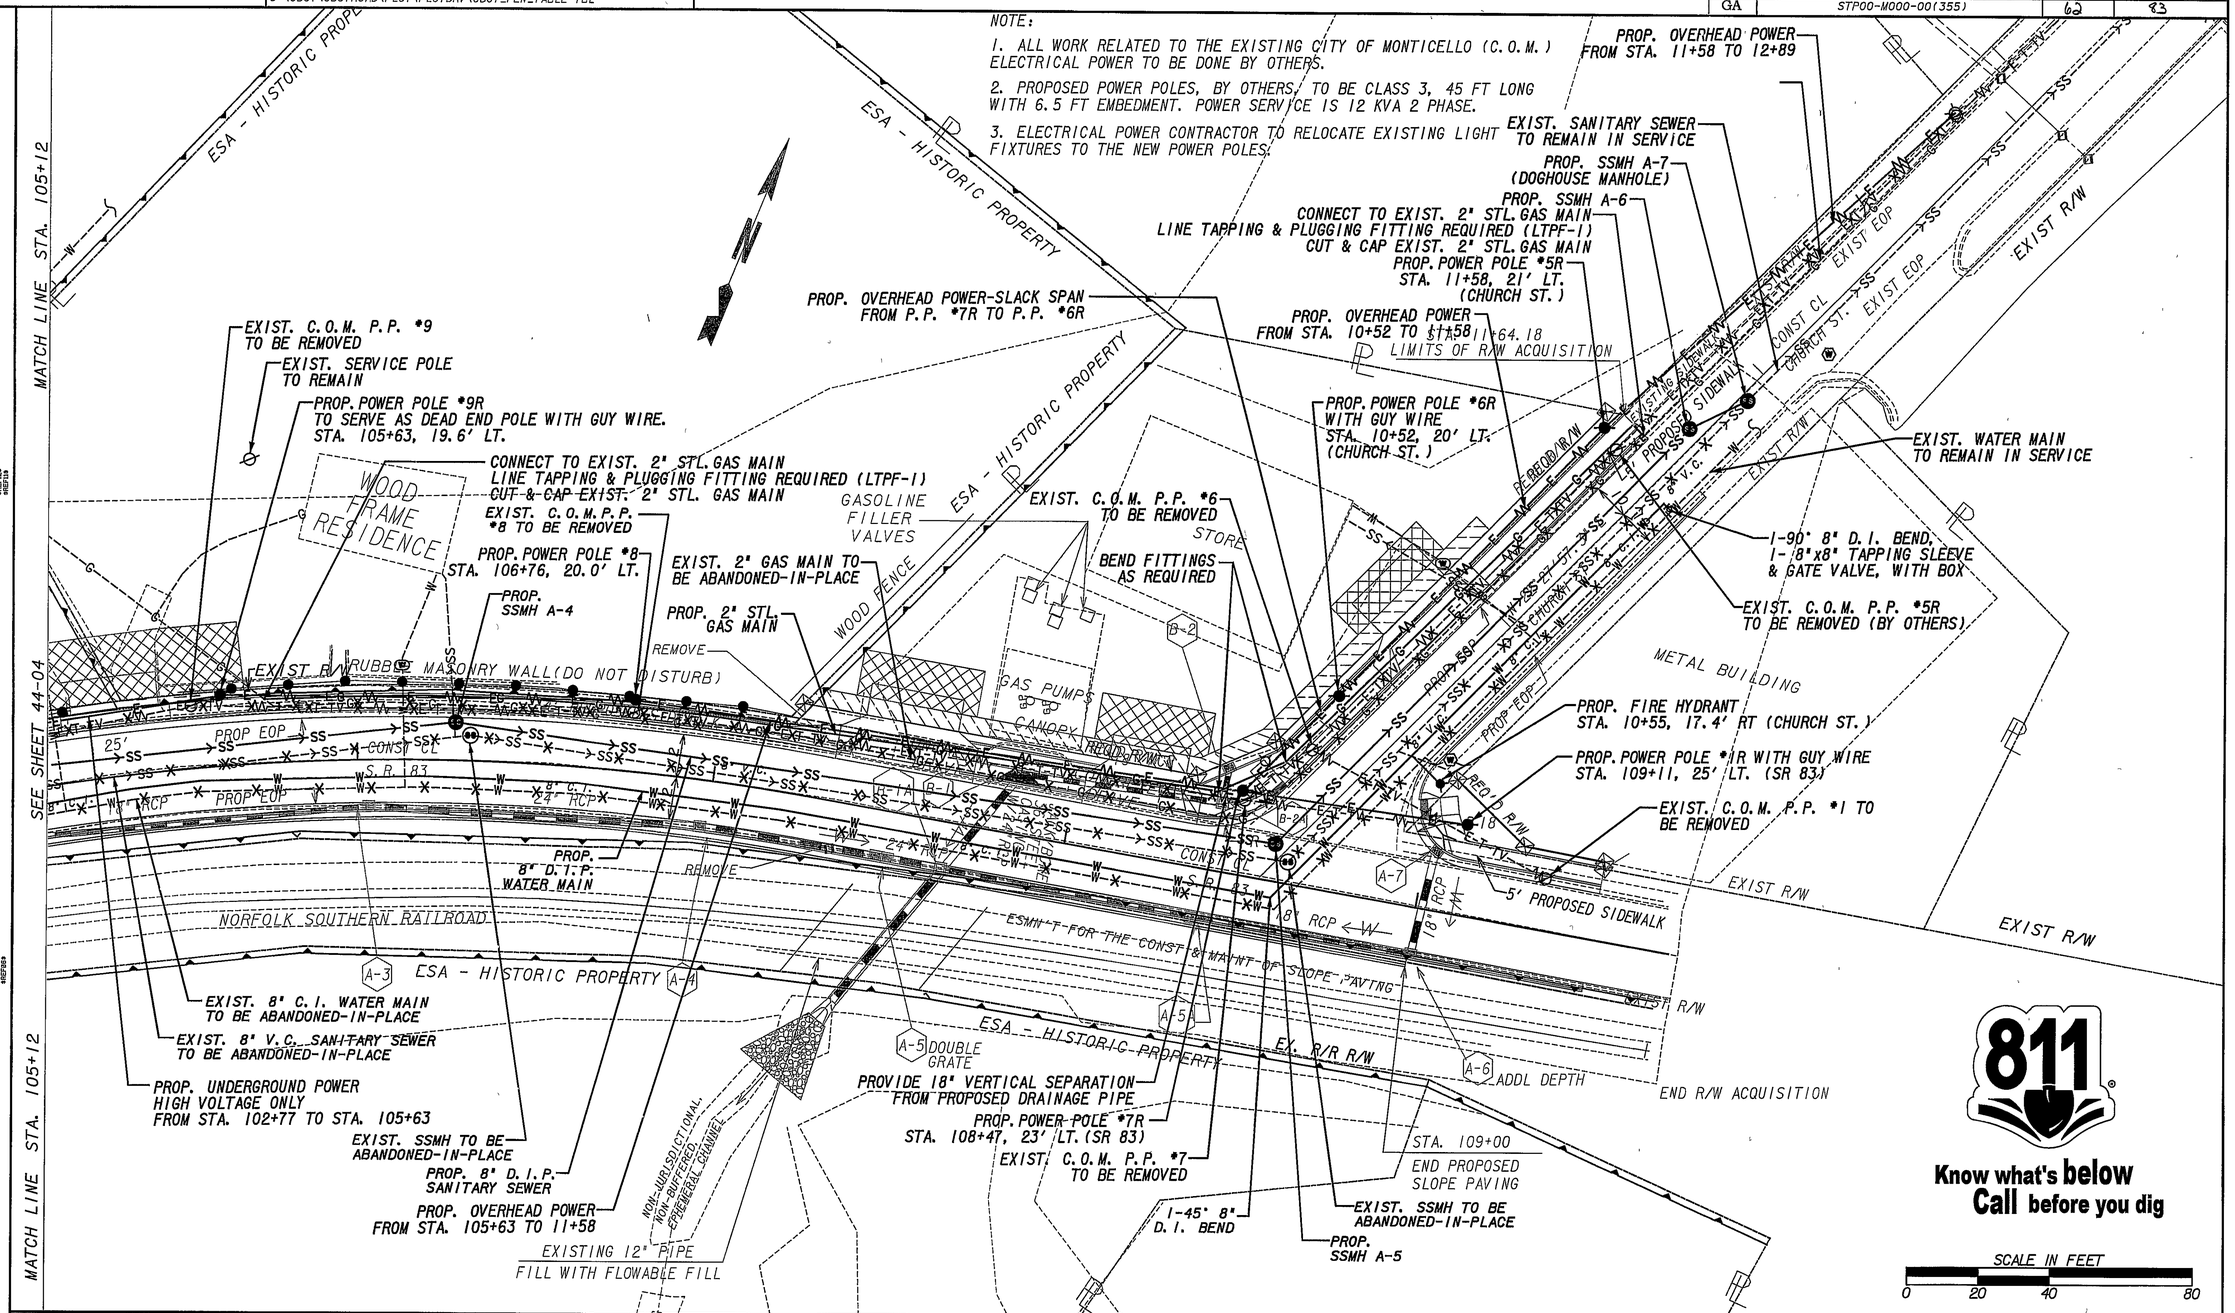

PROPERTY AND EXISTING R/W LINE
REQUIRED R/W LINE
CONSTRUCTION LIMITS
EASEMENT FOR CONSTR & MAINTENANCE OF SLOPES
EASEMENT FOR CONSTR OF SLOPES
EASEMENT FOR CONSTR OF DRIVES

BEGIN LIMIT OF ACCESS.....BLA
END LIMIT OF ACCESS.....ELA
LIMIT OF ACCESS
REQUIRED R/W AND LIMIT OF ACCESS
PROPOSED UNDERGROUND POWER
PROPOSED OVERHEAD POWER

DEPARTMENT OF TRANSPORTATION STATE OF GEORGIA 1775 GEORGIA

KECK & WOOD, INC.
2750 PREMIERE PARKWAY
SUITE 900
DULUTH, GEORGIA 30097
Phone. (678) 417-4000
Fax: (678) 417-4055
ENGINEERS SURVEYORS PLANNERS

GEORGIA REGISTERED No 024362 PROFESSIONAL ENGINEER BRUCE M BAGNASCO

REVISION DATES

STATE OF GEORGIA
DEPARTMENT OF TRANSPORTATION
OFFICE: DISTRICT 2 DESIGN - TENNILLE

UTILITY RELOCATION PLANS

S.R. 83, STA. 105+12 TO 109+00
CHURCH ST., STA. 10+00 TO 11+92

DRAWING No. 44-05