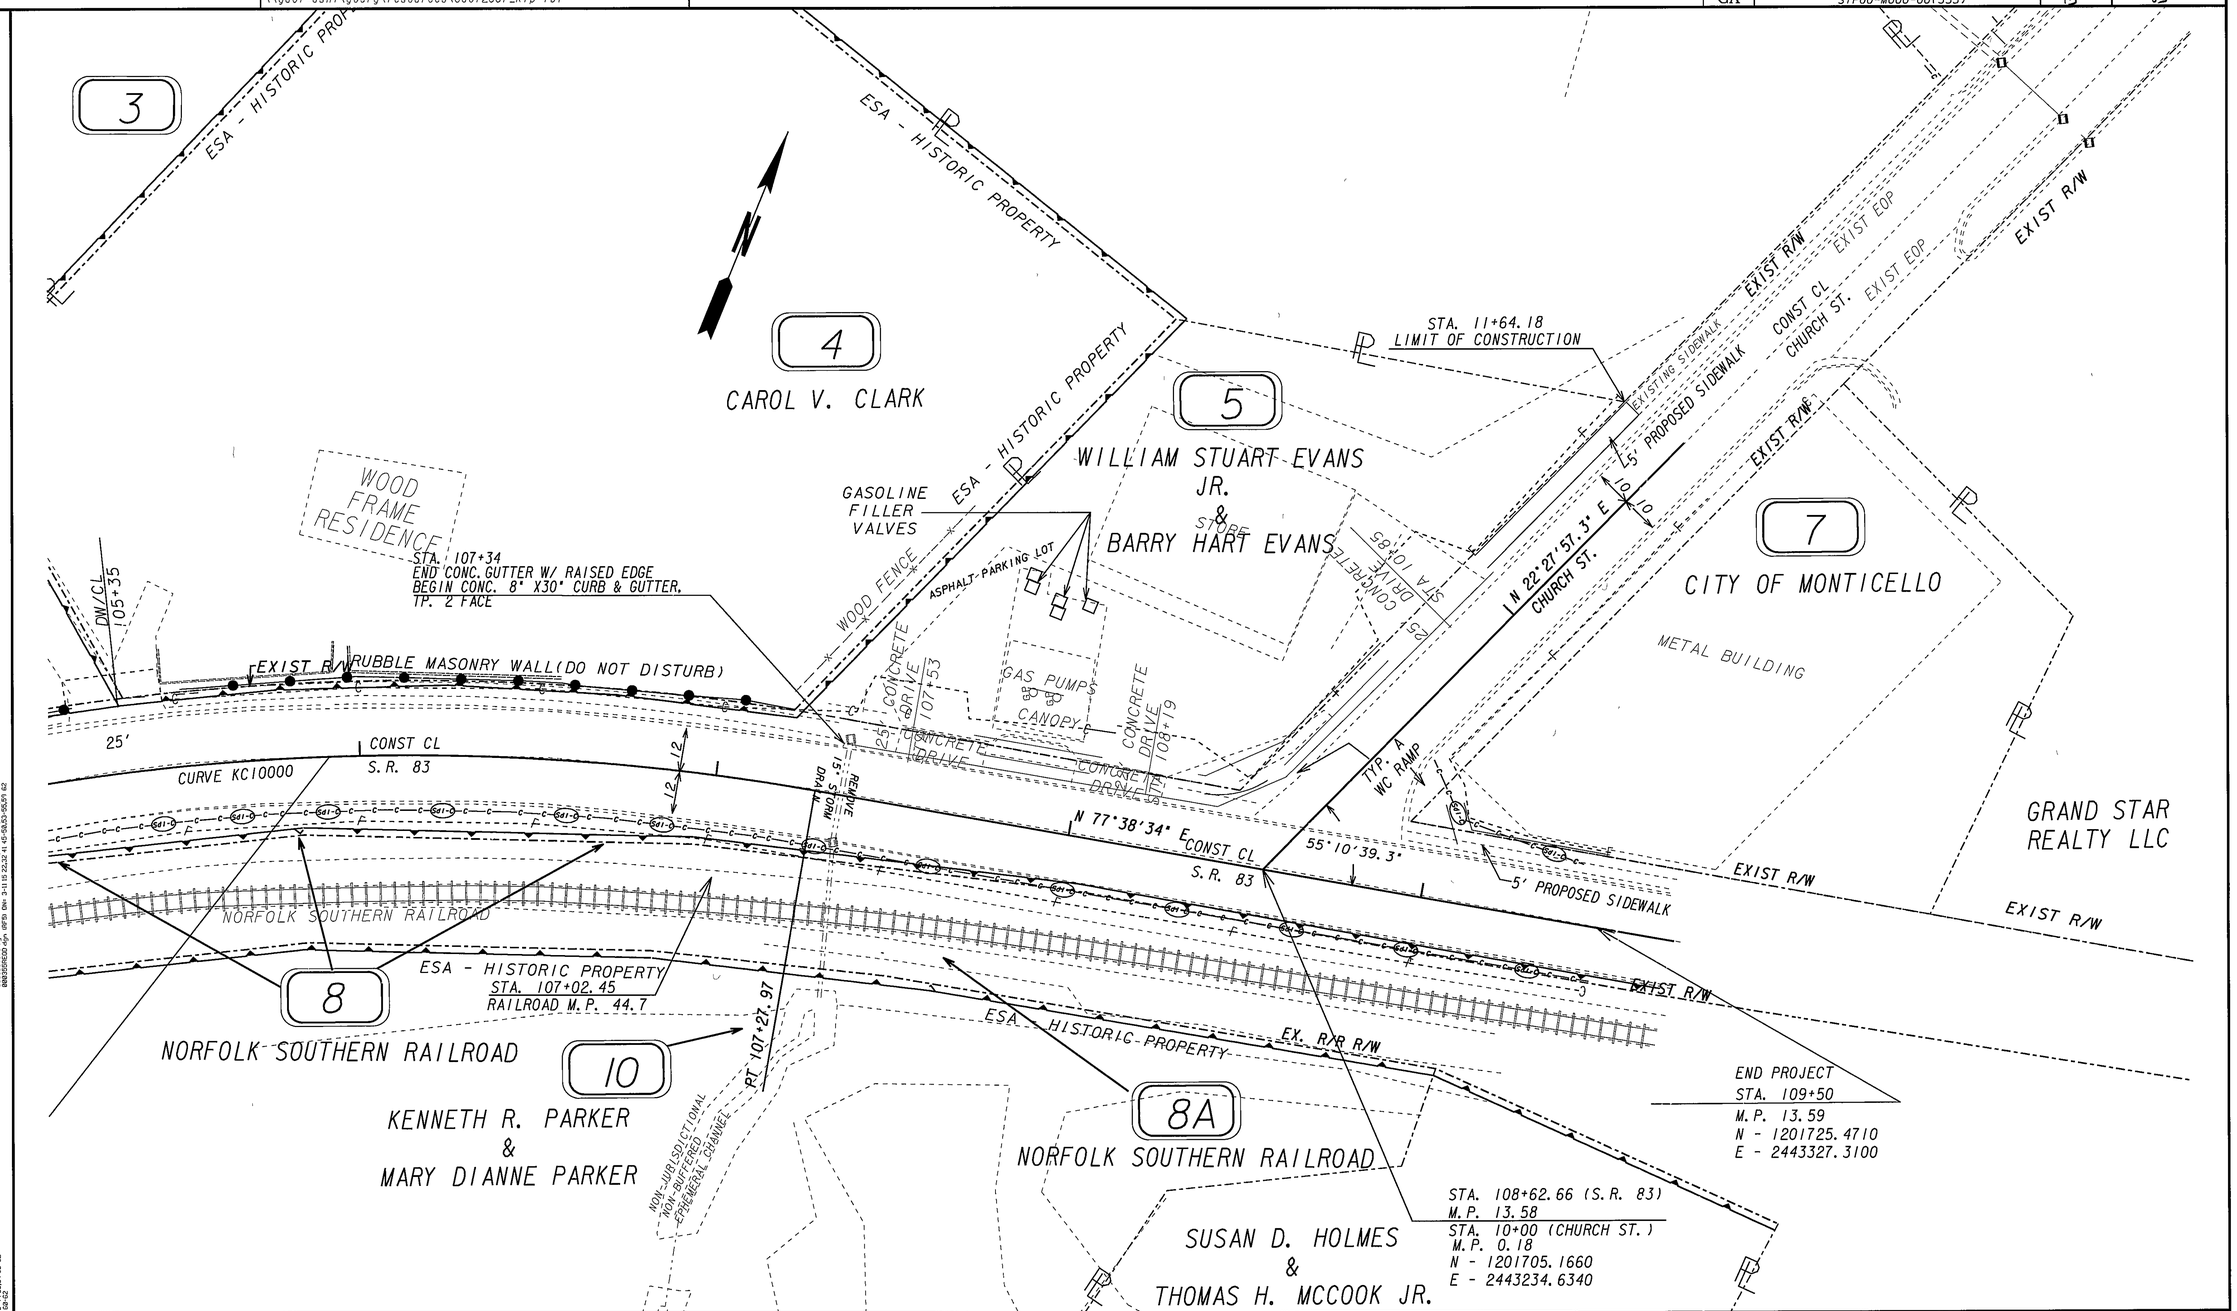

GEORGIA
DEPARTMENT OF TRANSPORTATION

SCALE IN FEET
0 20 40 80

REVISION DATES		

STATE OF GEORGIA
DEPARTMENT OF TRANSPORTATION
OFFICE: DISTRICT 2 DESIGN - TENNILLE

BMP LOCATION DETAILS

BEGINNING STAGE

DRAWING No. 54-02