| STATE | PROJECT NUMBER | SHEET NO | TOTAL SHEETS |
|---|---|---|---|
| GA | STP00-M000-00(355) | 76 | 83 |

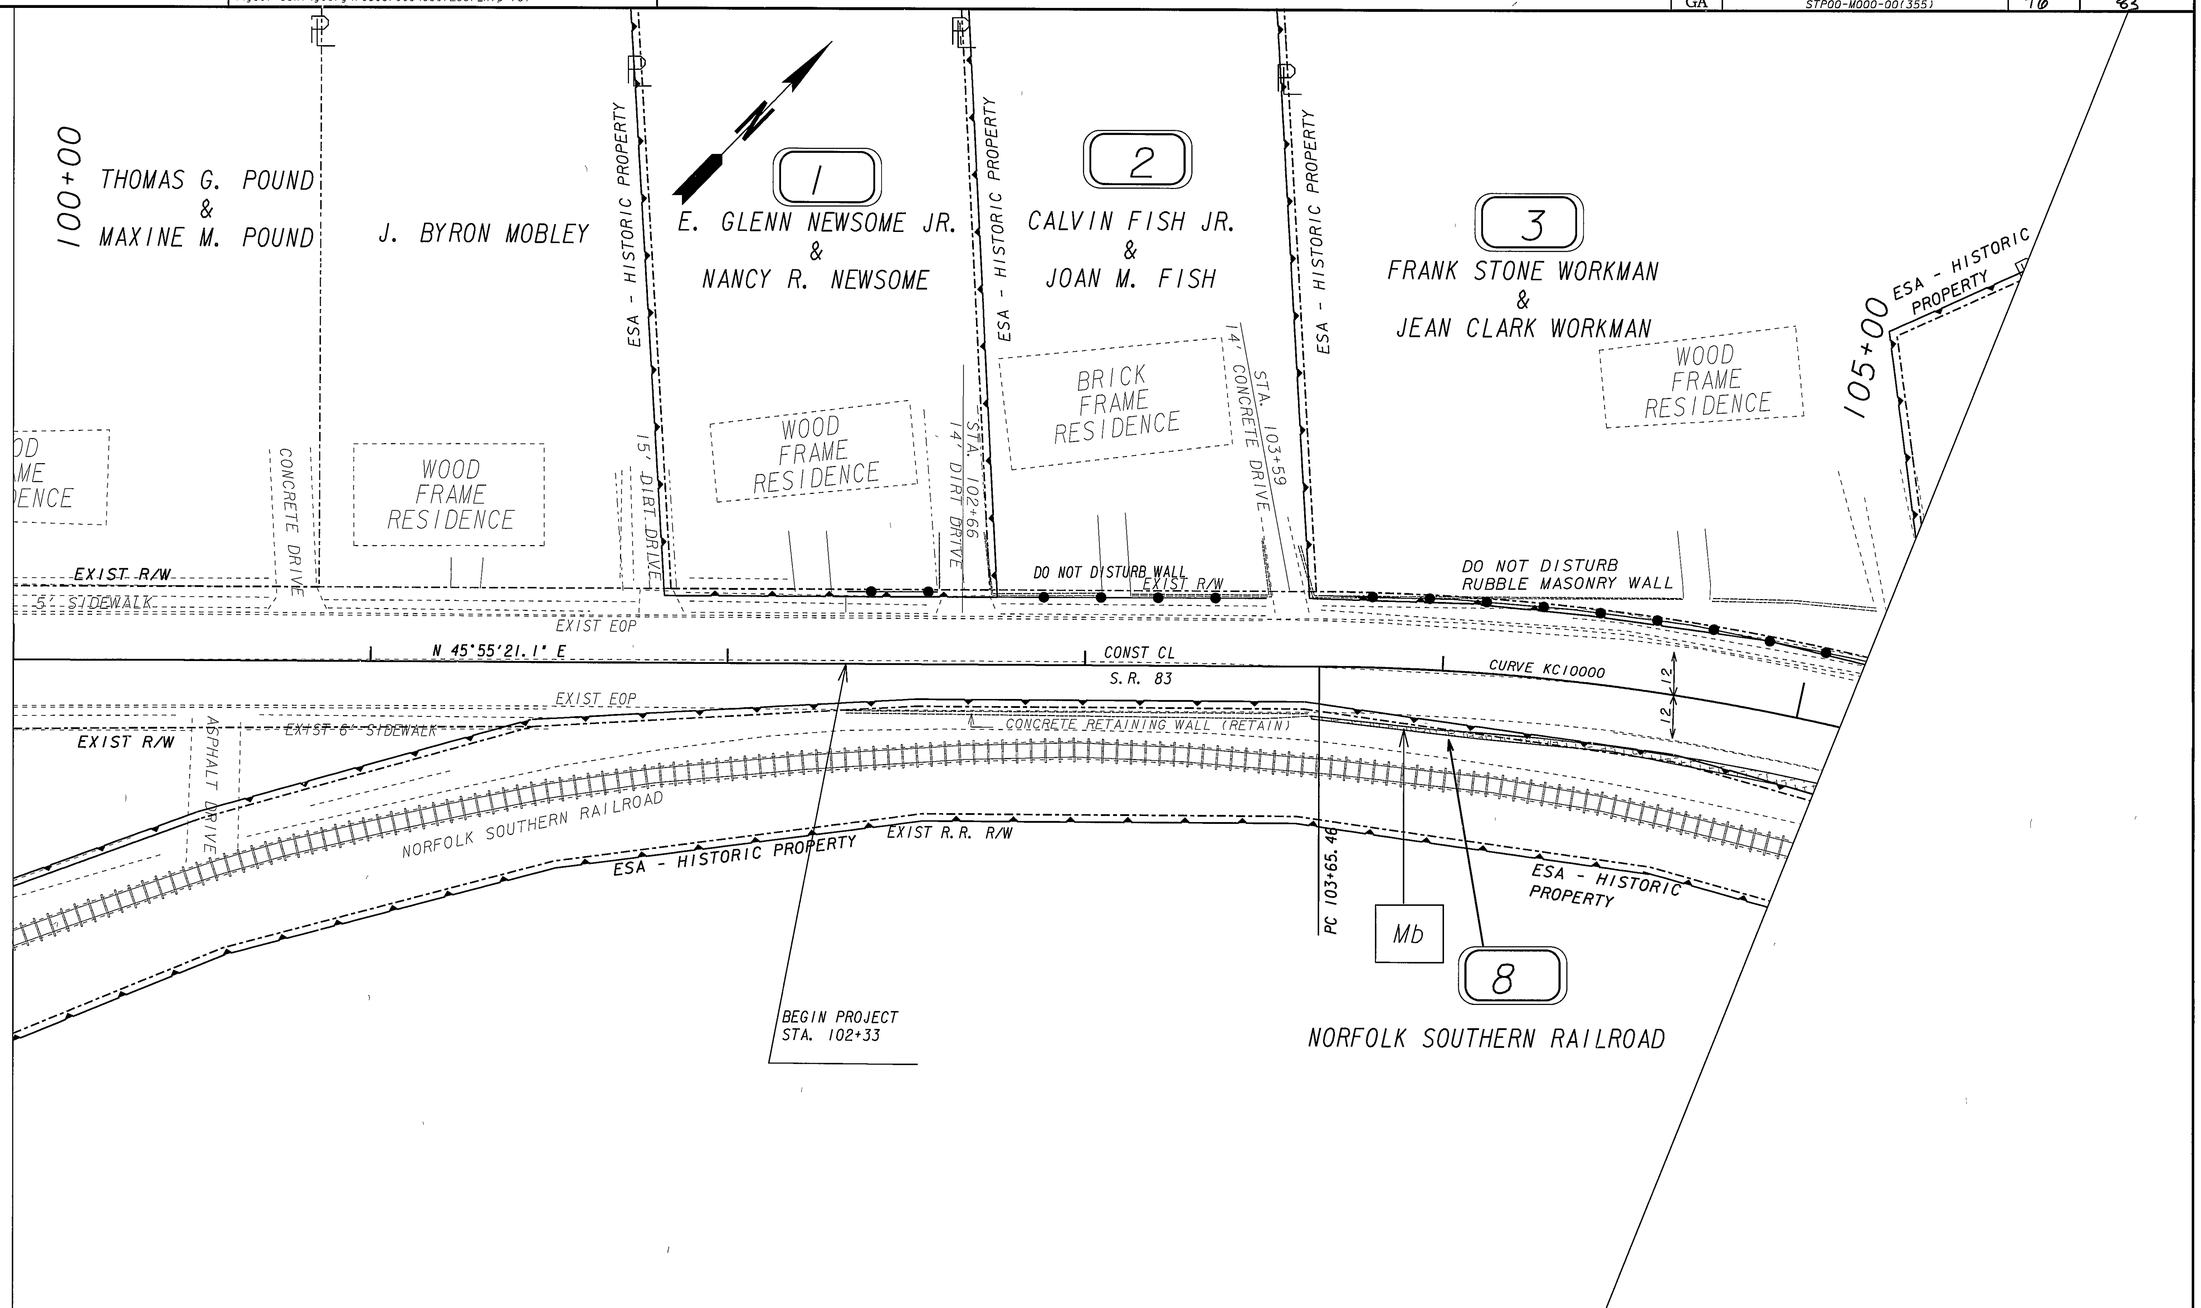


PROPERTY AND EXISTING R/W LINE
REQUIRED R/W LINE
CONSTRUCTION LIMITS
EASEMENT FOR CONSTR & MAINTENANCE OF SLOPES
EASEMENT FOR CONSTR OF SLOPES
EASEMENT FOR CONSTR OF DRIVES

BEGIN LIMIT OF ACCESS.....BLA
END LIMIT OF ACCESS.....ELA
LIMIT OF ACCESS
REQ'D R/W & LIMIT OF ACCESS

**GEORGIA**
**DEPARTMENT OF TRANSPORTATION**

SCALE IN FEET
0 20 40 80

REVISION DATES

STATE OF GEORGIA
DEPARTMENT OF TRANSPORTATION
OFFICE: DISTRICT 2 DESIGN - TENNILLE

**BMP LOCATION DETAILS**

FINAL STAGE

DRAWING No
54-05

1/5/2009 GPLN

6/16/2010 8 00 51 AM \\GDOT-DSNI\GOPLOT\OCF\D2_Klp5000-2 gcf dsanders C \Projects\M000355\Railroad\54-05 000355ER05 prf D2-Tennille